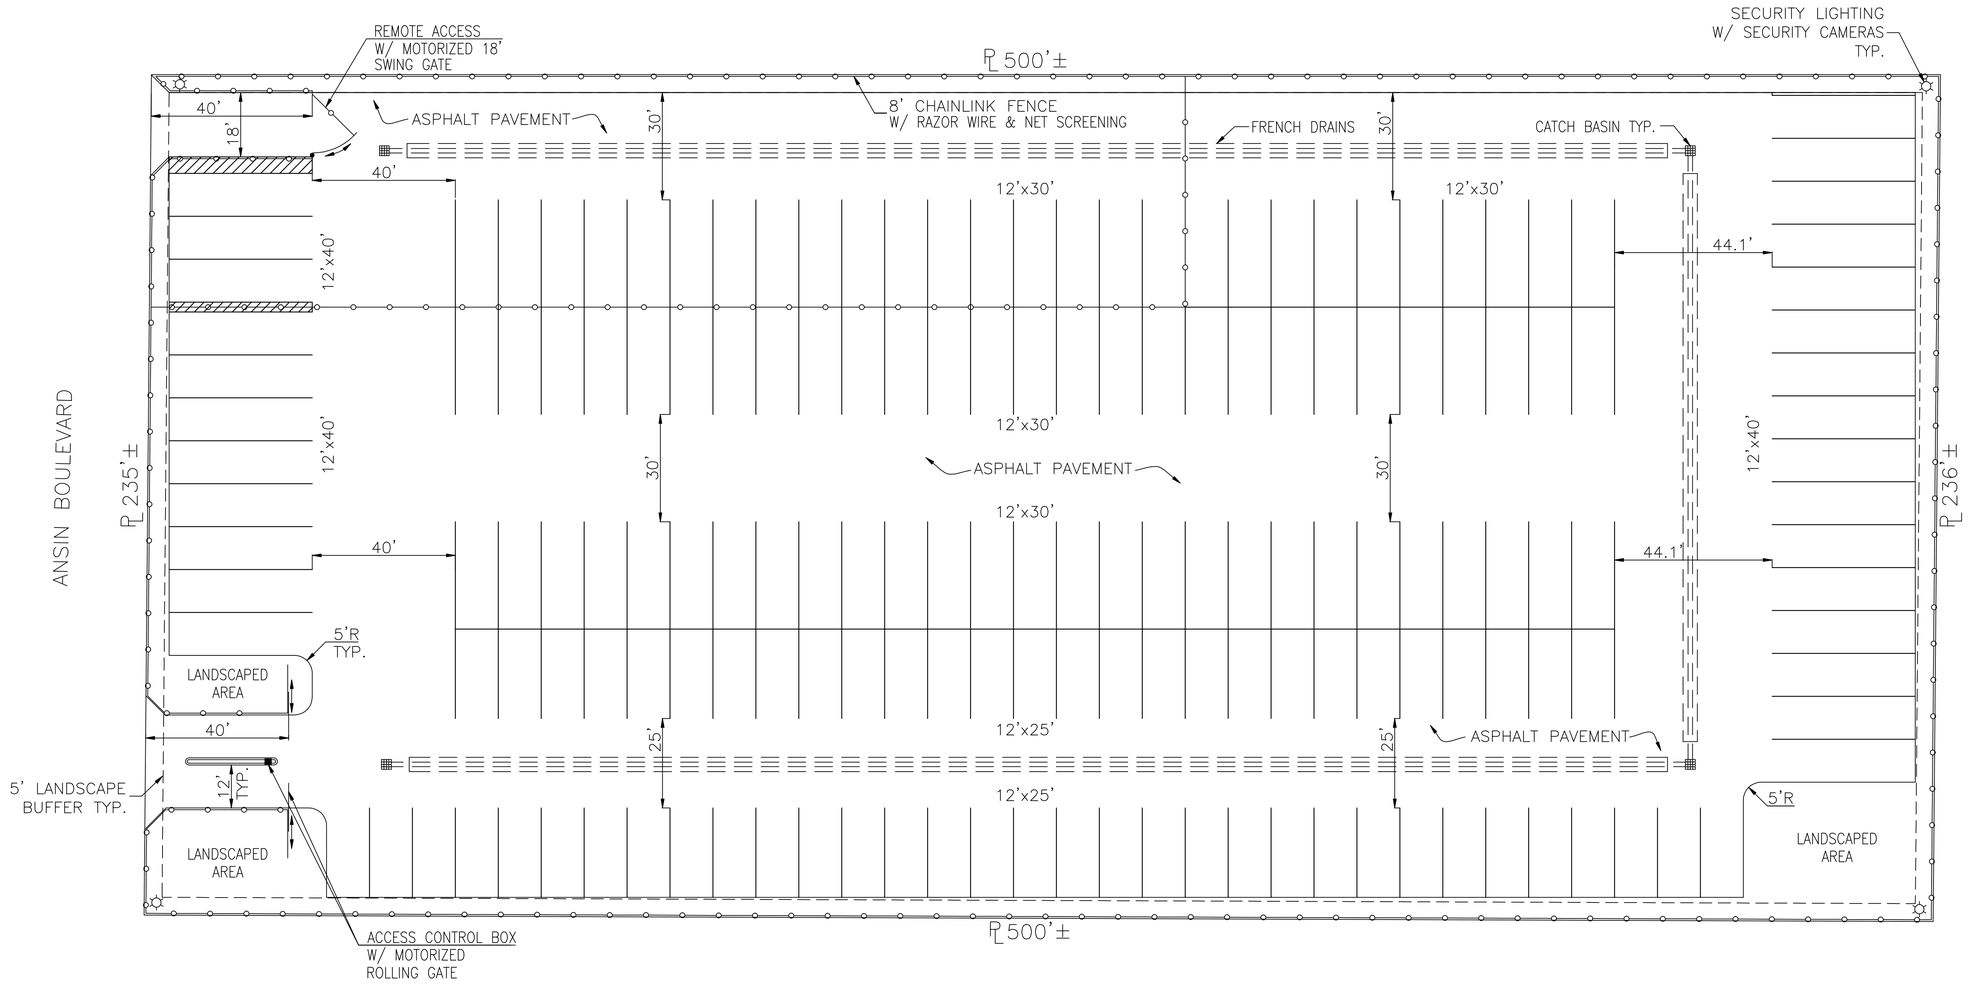

QUANTITIES		
GRASS	448	S.Y.
SECURITY CAMERAS	**	EA.
LIGHTING	4	EA.
ASPHALT	11,869	S.Y.
FENCE	1,930	L.F.
GATES	3	EA.
STRIPING	5,788	L.F.
STORM DRAINAGE	891	L.F.
CATCH BASINS	4	EA.

RICHARD LABINSKY, P.E.
CITY ENGINEER

FLORIDA P.E. #34866

Revisions
No./By/Remarks/Approved

CADD File:
Field Bk. No. Pg.
Project No.

Drawn by Date
Chk'd by Date
Aprv'd by Date

The City of
HALLANDALE
BEACH

DEPARTMENTS OF PUBLIC WORKS, UTILITIES, AND ENGINEERING

CITY MANAGER
MIKE GOOD

DIRECTOR OF PUBLIC WORKS
WILLIAM BRANT, P.E.

CITY ENGINEER
RICHARD LABINSKY, P.E.

ANSIN
BOULEVARD

CITY STORAGE
FACILITY

SCALE: 1" = 20'

0 20 40

Index
File No.

Sheet No. 1 of 1