Drawing name: H:\47873000\CADD\CONSTR\CONSTR CONT AND CRATE\C20-C25-UTILITY-3000.dwg C23 Nov 06, 2008 12:17pm by: patrick.gonzalez
This document, together with the concepts and designs presented herein, as an instrument of service, is intended only for the specific purpose and client for which it was prepared. Reuse of and improper reliance on this document without written authorization and adaptation by Kimley-Horn and Associates, Inc. shall be without liability to Kimley-Horn and Associates, Inc.

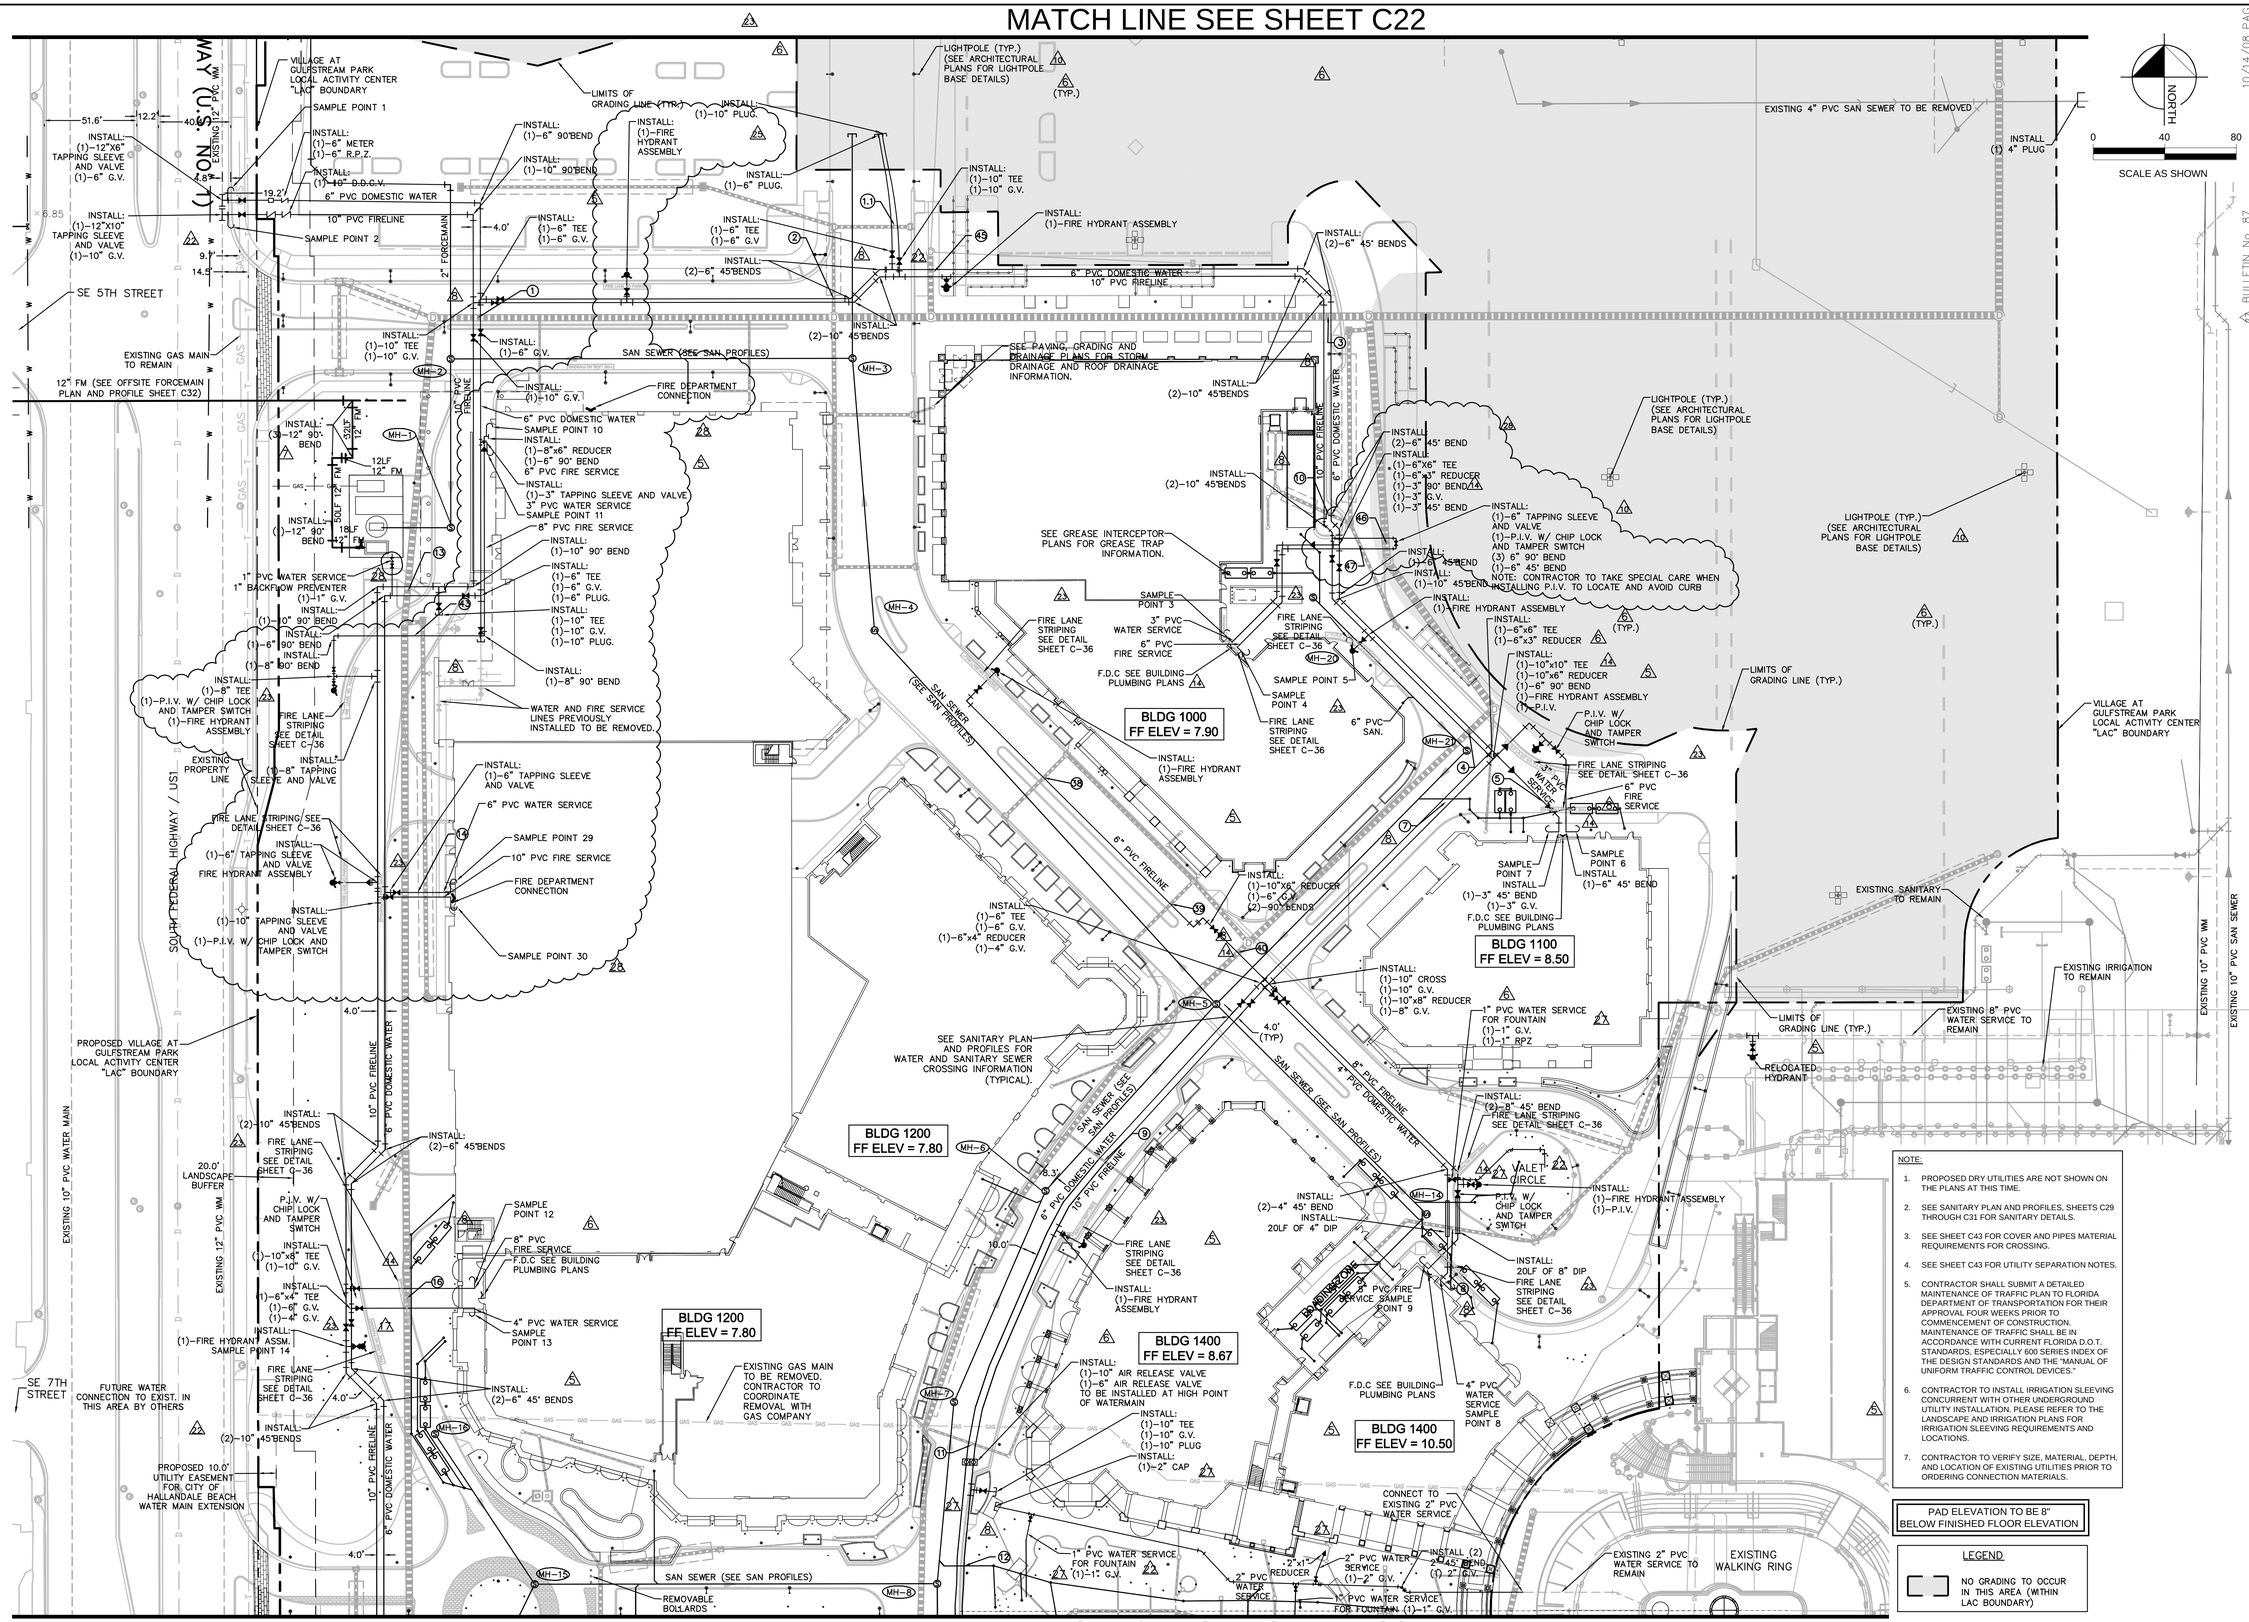

NOTE:

1. PROPOSED DRY UTILITIES ARE NOT SHOWN ON THE PLANS AT THIS TIME.
2. SEE SANITARY PLAN AND PROFILES, SHEETS C29 THROUGH C31 FOR SANITARY DETAILS.
3. SEE SHEET C43 FOR COVER AND PIPES MATERIAL REQUIREMENTS FOR CROSSING.
4. SEE SHEET C43 FOR UTILITY SEPARATION NOTES.
5. CONTRACTOR SHALL SUBMIT A DETAILED MAINTENANCE OF TRAFFIC PLAN TO FLORIDA DEPARTMENT OF TRANSPORTATION FOR THEIR APPROVAL FOUR WEEKS PRIOR TO COMMENCEMENT OF CONSTRUCTION. MAINTENANCE OF TRAFFIC SHALL BE IN ACCORDANCE WITH CURRENT FLORIDA D.O.T. STANDARDS, ESPECIALLY 600 SERIES INDEX OF THE DESIGN STANDARDS AND THE "MANUAL OF UNIFORM TRAFFIC CONTROL DEVICES."
6. CONTRACTOR TO INSTALL IRRIGATION SLEEVING CONCURRENT WITH OTHER UNDERGROUND UTILITY INSTALLATION. PLEASE REFER TO THE LANDSCAPE AND IRRIGATION PLANS FOR IRRIGATION SLEEVING REQUIREMENTS AND LOCATIONS.
7. CONTRACTOR TO VERIFY SIZE, MATERIAL, DEPTH, AND LOCATION OF EXISTING UTILITIES PRIOR TO ORDERING CONNECTION MATERIALS.

PAD ELEVATION TO BE 8" BELOW FINISHED FLOOR ELEVATION

LEGEND

NO GRADING TO OCCUR IN THIS AREA (WITHIN LAC BOUNDARY)

No.	REVISIONS	DATE	BY
1	BULLETIN No. 44	1/25/08	BLS
2	BULLETIN No. 31	10/25/07	BLS
3	BULLETIN No. 8	7/6/07	ESM
4	BULLETIN No. 7	6/29/07	ESM
5	BULLETIN No. 6	5/29/07	ESM
6	BULLETIN No. 3	4/6/07	ESM
7	BULLETIN No. 81	7/17/08	BLS
8	BULLETIN No. 83	9/9/08	ESM
9	BULLETIN No. 85	9/29/08	SDW
10	BULLETIN No. 87	10/14/08	PAG
11	BULLETIN No. 88	11/5/08	PAG

Kimley-Horn and Associates, Inc.
© 2007 KIMLEY-HORN AND ASSOCIATES, INC.
6341 Stirling Road, Suite 300, Fort Lauderdale, FL 33314
Phone: (772) 562-7181 Fax: (772) 562-9689
WWW.KIMLEY-HORN.COM CA 00000696

DESIGN ENGINEER: ROSCOE L. BIBY, P.E.
FLORIDA REGISTRATION NUMBER: 34789
SEAL

SCALE: AS NOTED
DESIGNED BY: MST
DRAWN BY: SMM
CHECKED BY: RLB

UTILITY PLAN

VILLAGE AT GULFSTREAM PARK PHASE 1

BROWARD COUNTY FLORIDA

DATE 5/31/06

PROJECT NO. 047873000

SHEET NUMBER C23