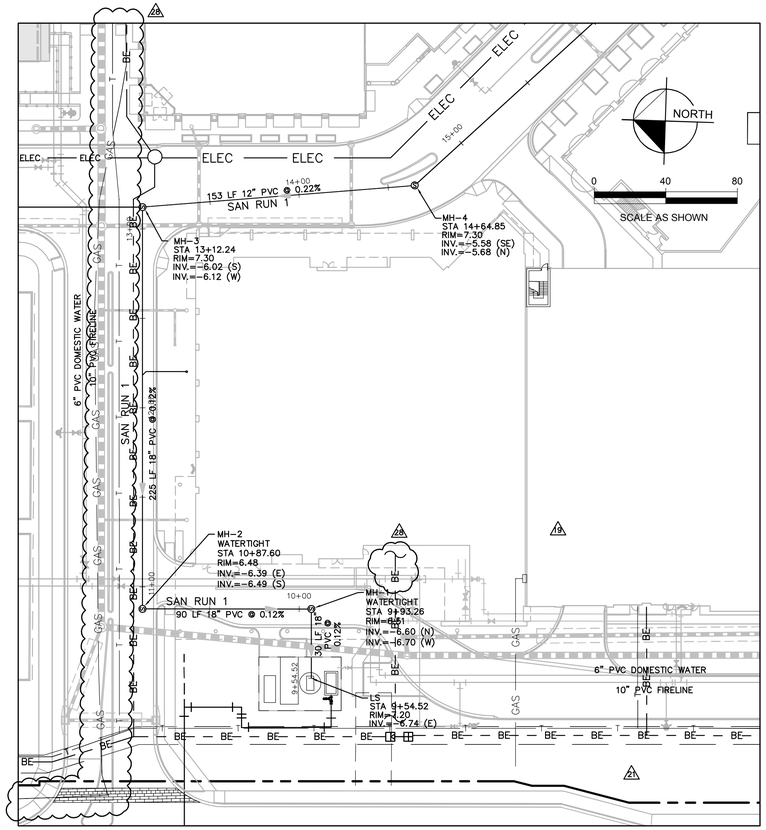

SANITARY PLAN 1

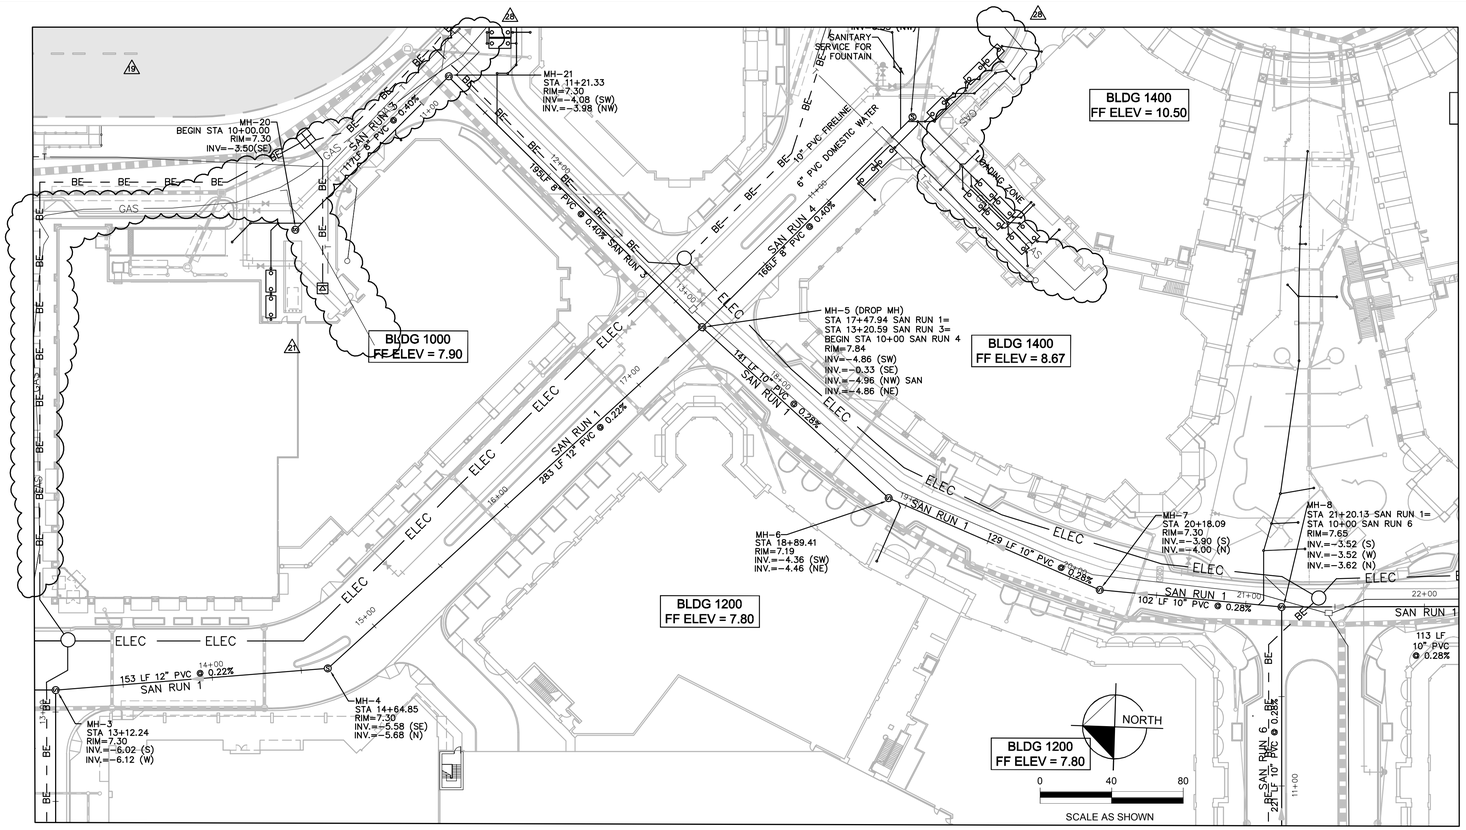

SANITARY PLAN 1

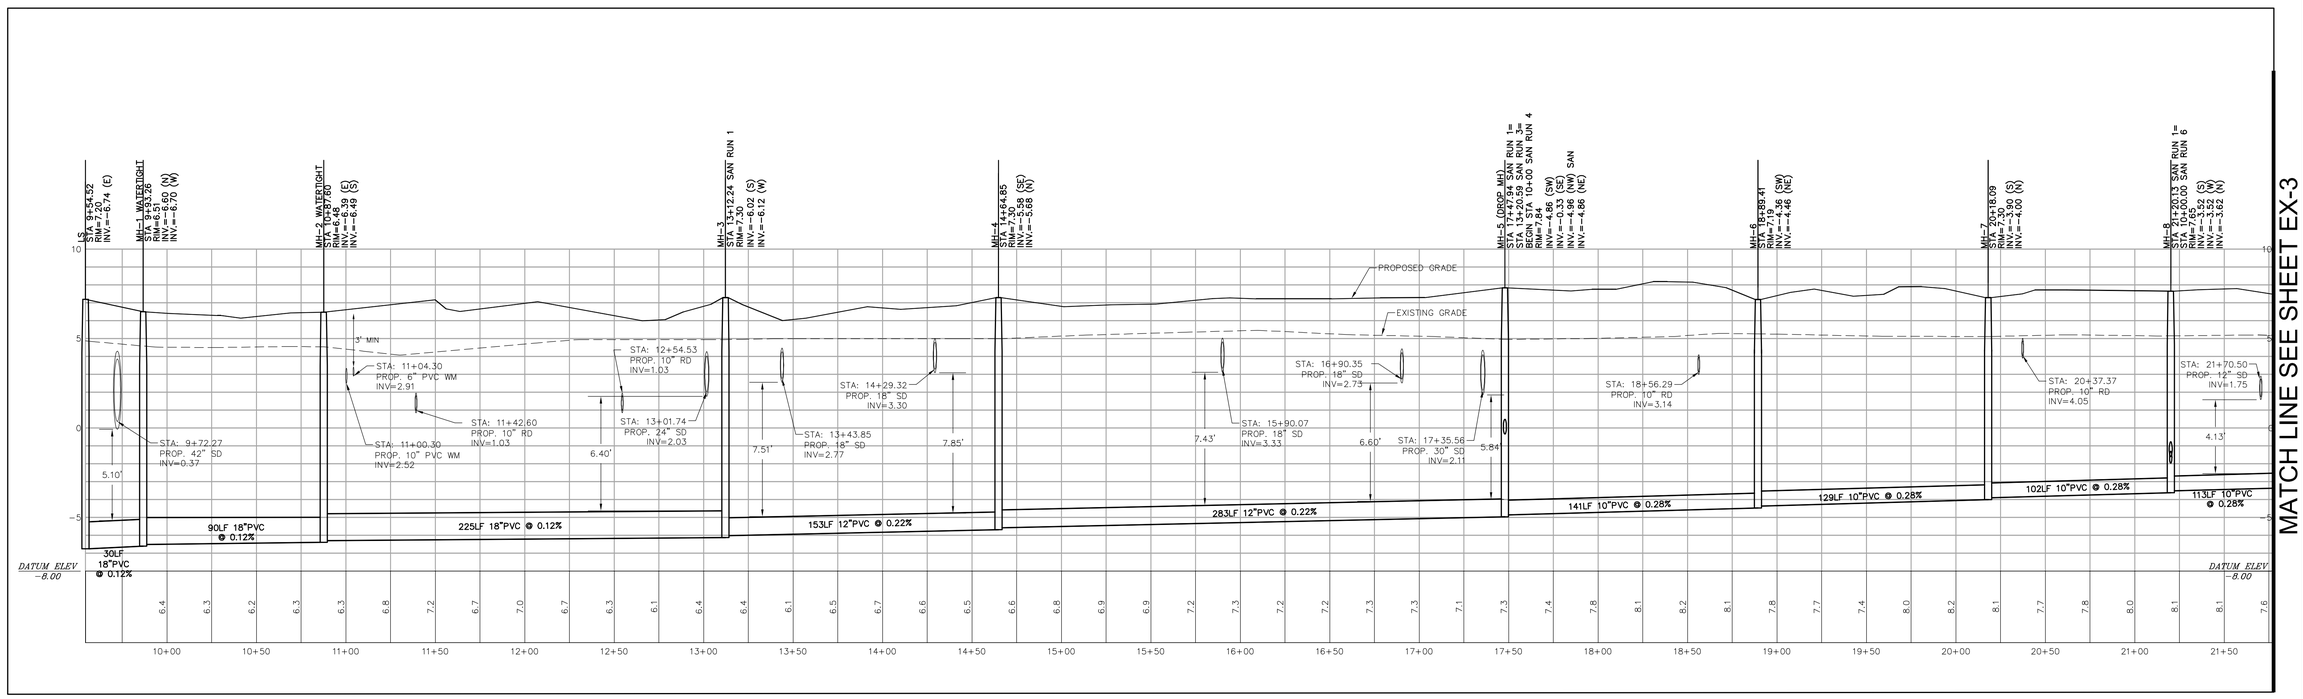

SANITARY PROFILE 1
HORIZ. SCALE = 1:40
VERT. SCALE = 1:4

PAD ELEVATION TO BE 8" BELOW FINISHED FLOOR ELEVATION

ISSUED TO FPL FOR ENGINEERING ON JULY 9, 2007

MATCH LINE SEE SHEET EX-3

No.	REVISIONS	DATE	BY
2Δ	BULLETIN No. 88	11/5/08	PAG
2Δ	BULLETIN No. 74	6/13/08	ESM
2Δ	BULLETIN No. 54	3/3/08	ESM
2Δ	BULLETIN No. 10	7/9/07	ESM

Kimley-Horn and Associates, Inc.
© 2007 KIMLEY-HORN AND ASSOCIATES, INC.
6201 34th Street, Suite 300, Vero Beach, FL 32960
Phone: (772) 562-7981 Fax: (772) 562-9689
WWW.KIMLEY-HORN.COM CA 00000696

SCALE: AS NOTED
DESIGNED BY: MST
DRAWN BY: SMM
CHECKED BY: RLB
DESIGN ENGINEER: ROSCOE L. BIBY, P.E.
FLORIDA REGISTRATION NUMBER: 34789
SEAL

WET AND DRY UNDERGROUND UTILITY COORDINATION PLAN AND PROFILE

VILLAGE AT GULFSTREAM PARK PHASE 1

BROWARD COUNTY FLORIDA

DATE 5/31/06
PROJECT NO. 047873000
SHEET NUMBER C26B

Drawing name: H:\47873000\CADD\CONSTR\CONSTR CONT AND CRATE\C26A-C26C-WET & DRY UTILITY.dwg C26B Nov 05, 2008 1:07pm by: britt.stephens
This document, together with the concepts and designs presented herein, as an instrument of service, is intended only for the specific purpose and client for which it was prepared. Reuse of and improper reliance on this document without written authorization and adaptation by Kimley-Horn and Associates, Inc. shall be without liability to Kimley-Horn and Associates, Inc.