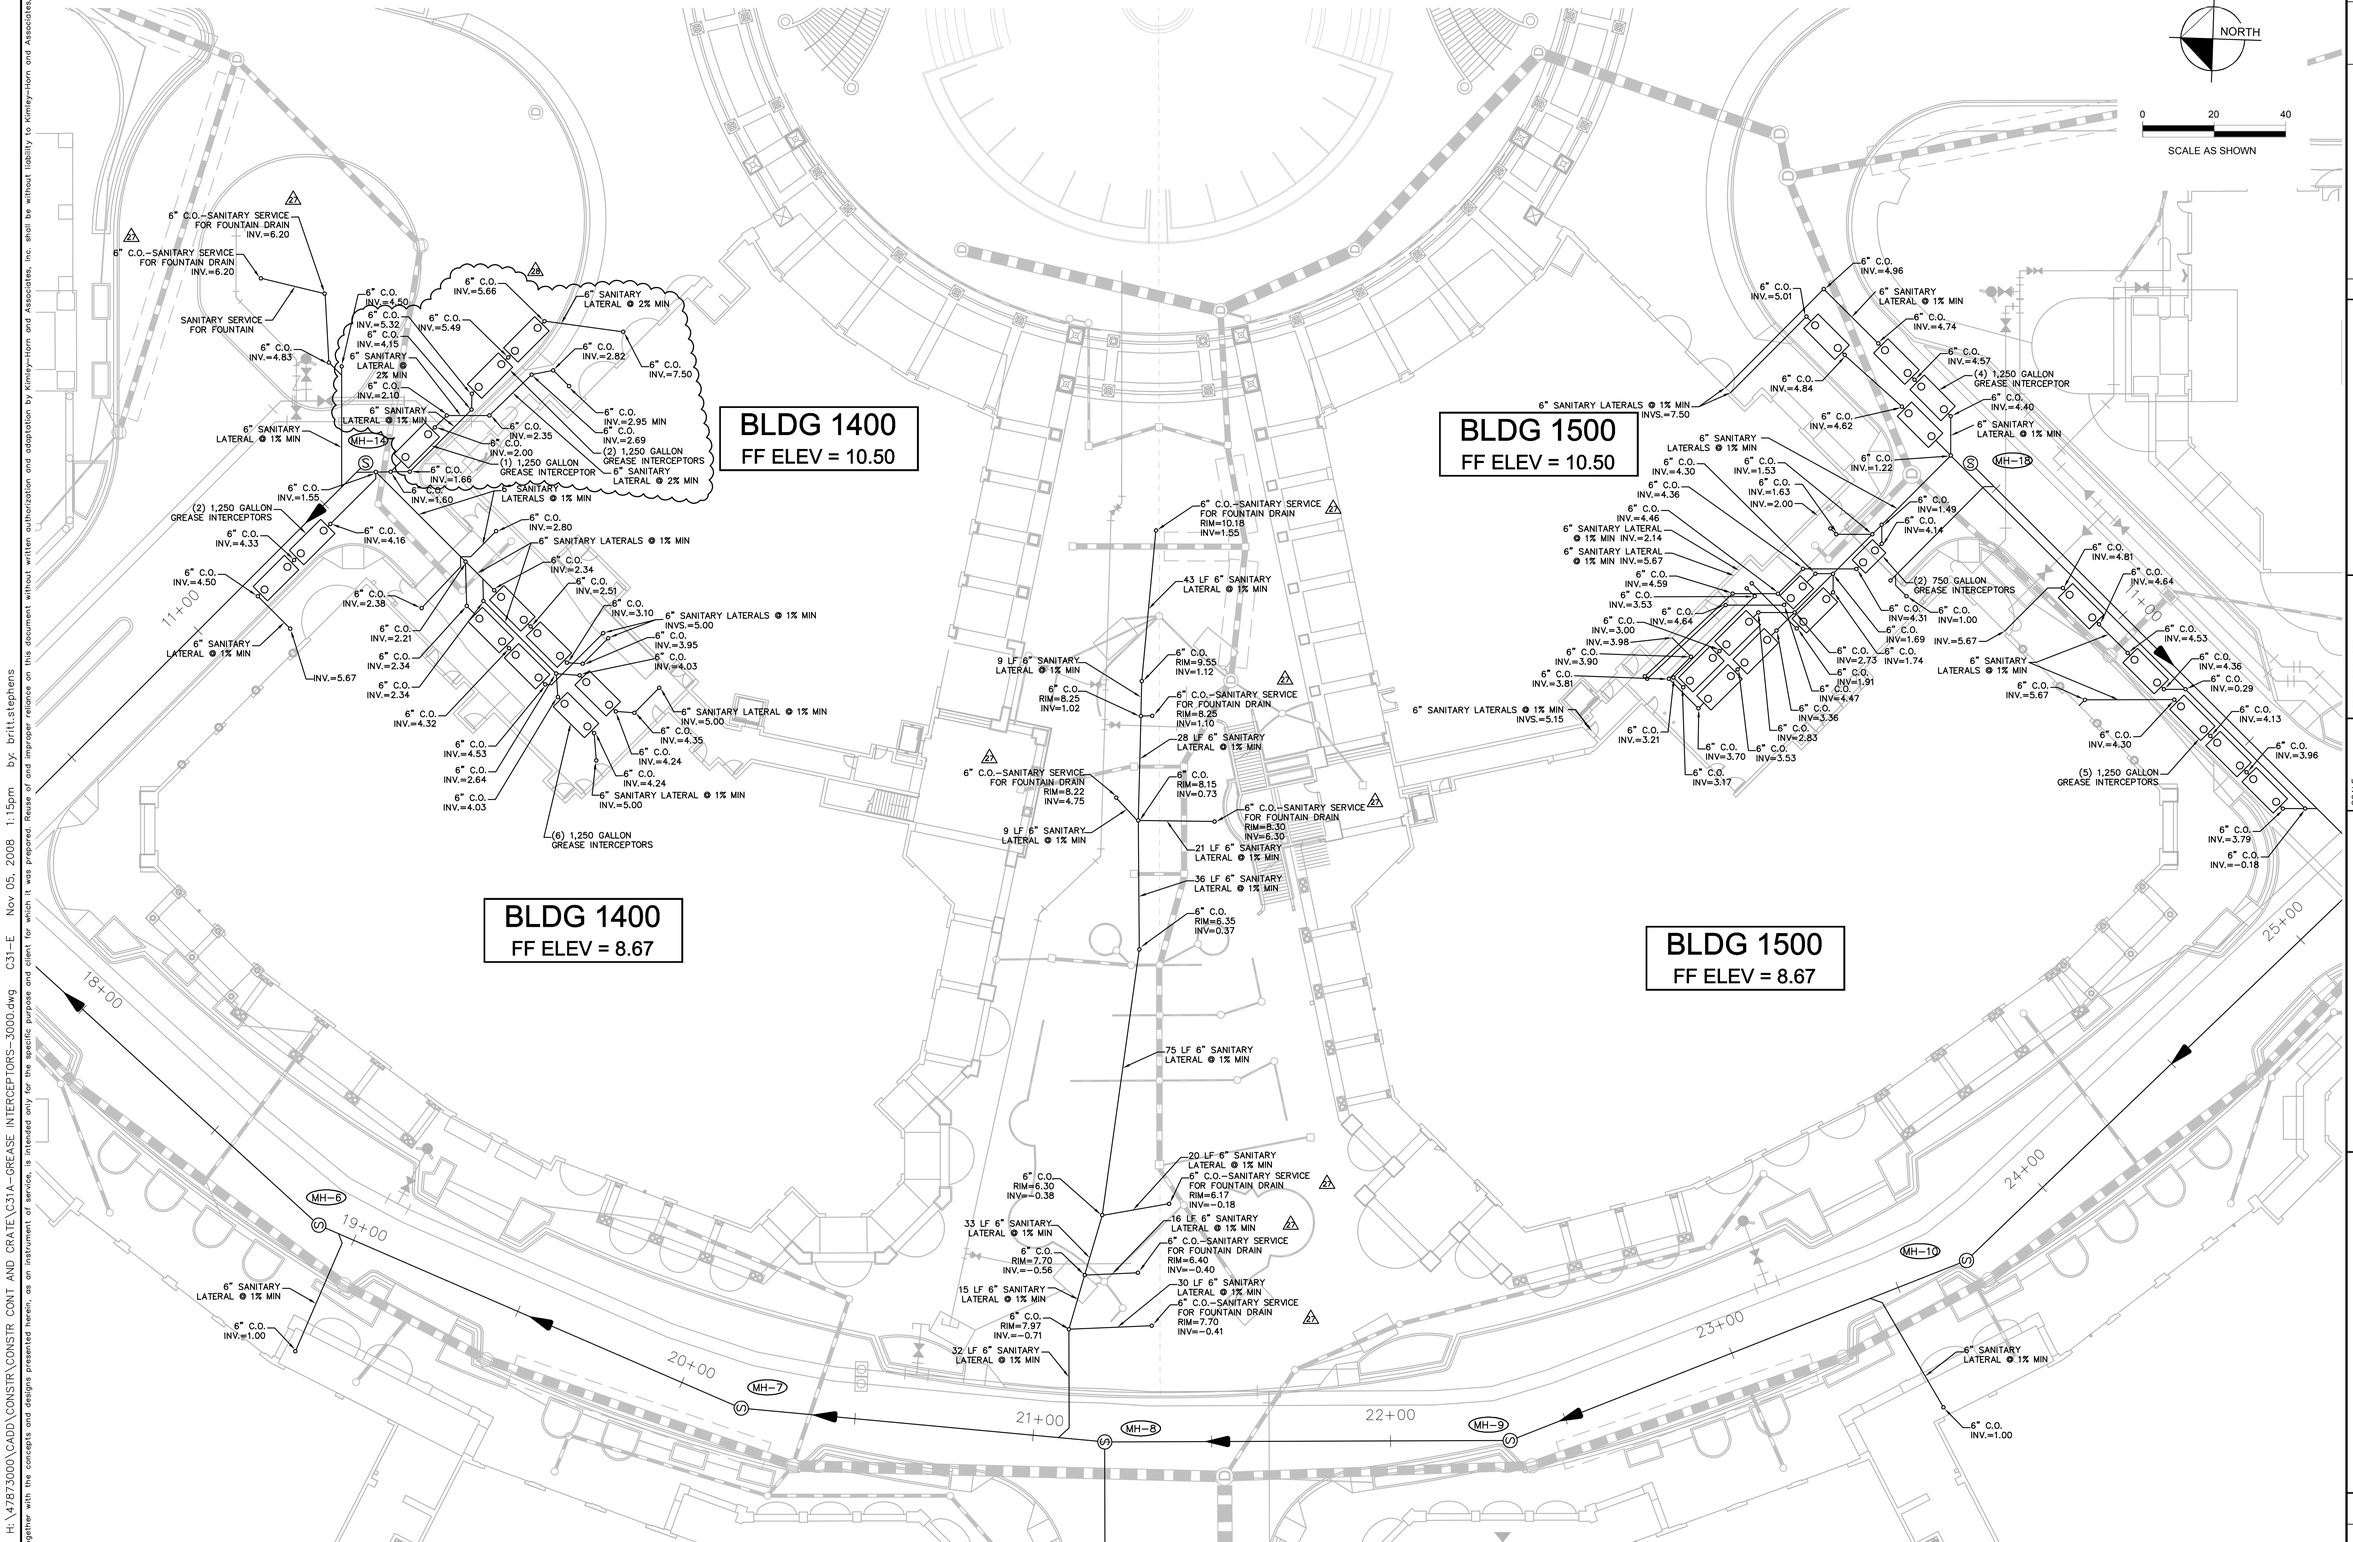

NOTE: GREASE TRAPS TO HAVE DECORATIVE MANHOLE COVERS. PLEASE CONTACT LANDSCAPE ARCHITECT FOR MANUFACTURER AND SPECIFICATIONS.

No.	REVISIONS	DATE	BY
2A	BULLETIN No. 88	11/5/08	PAG
2A	BULLETIN No. 87	10/14/08	PAG
2A	BULLETIN No. 85	09/29/08	SDW

Kimley-Horn and Associates, Inc.
© 2007 KIMLEY-HORN AND ASSOCIATES, INC.
6201 34 Street, Suite 300, Vero Beach, FL 32960
Phone: (772) 562-7981 Fax: (772) 562-9689
WWW.KIMLEY-HORN.COM CA 00000696

DESIGN ENGINEER: ROSCOE L. BIBY, P.E.
FLORIDA REGISTRATION NUMBER: 34789
SEAL

SCALE: AS NOTED
DESIGNED BY MST
DRAWN BY SDW
CHECKED BY RLB

GREASE INTERCEPTOR AND LATERAL PLAN

VILLAGE AT GULFSTREAM PARK PHASE 1

BROWARD COUNTY FLORIDA

DATE 5/31/06
PROJECT NO. 047873000
SHEET NUMBER C31E

Drawing name: H:\47873000\CADD\CONSTR\CONSTR CONT AND CRATE\C31A-GREASE INTERCEPTORS-3000.dwg C31-E Nov 05, 2008 1:15pm by: britt.stephens
This document, together with the concepts and designs presented herein, as an instrument of service, is intended only for the specific purpose and client for which it was prepared. Reuse of and improper reliance on this document without written authorization and adaptation by Kimley-Horn and Associates, Inc. shall be without liability to Kimley-Horn and Associates, Inc.