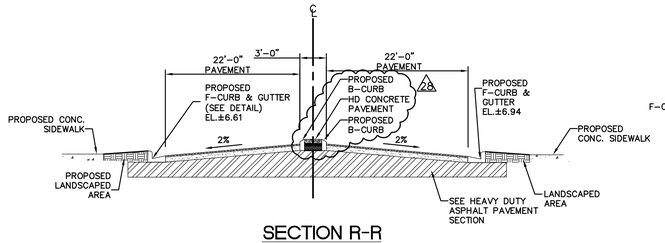

SECTION R-R

N.T.S.

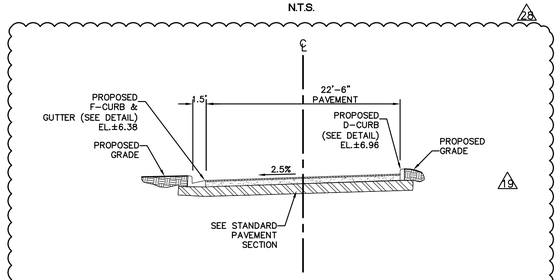

SECTION S-S

N.T.S.

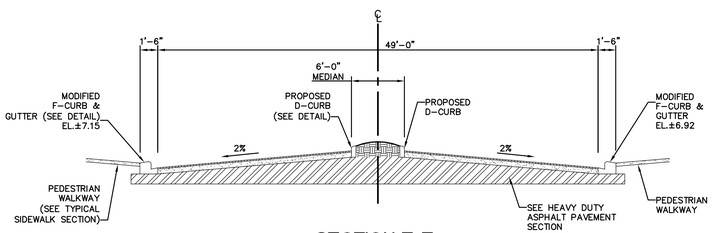

SECTION T-T

N.T.S.

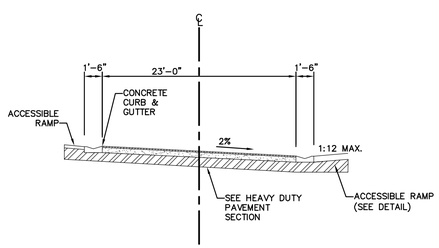

SECTION U-U

N.T.S.

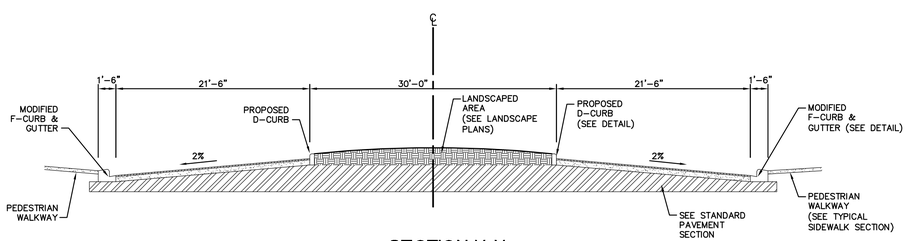

SECTION V-V

N.T.S.

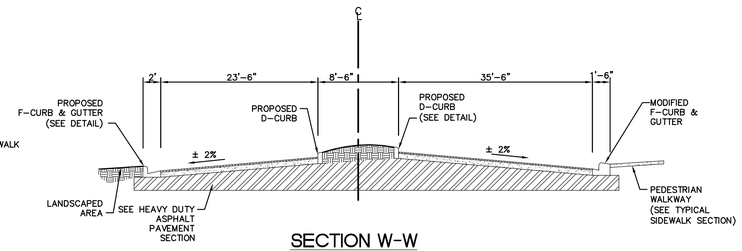

SECTION W-W

N.T.S.

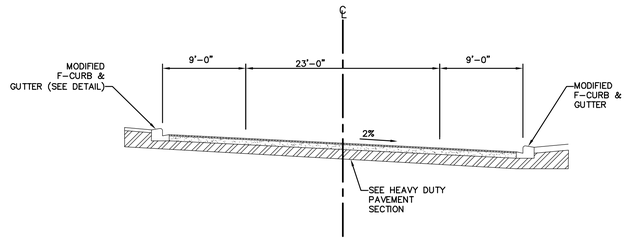

SECTION X-X

N.T.S.

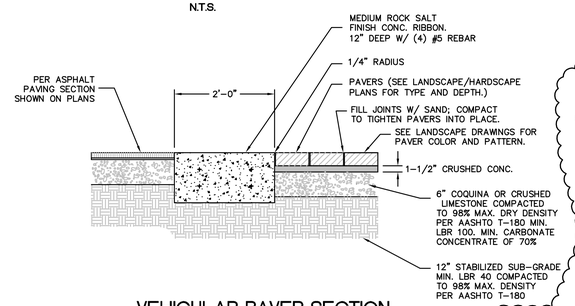

VEHICULAR PAVER SECTION

N.T.S.

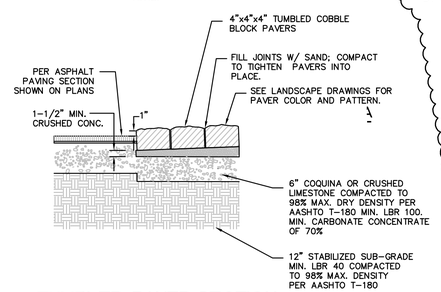

TUMBLED PAVER SECTION

N.T.S.

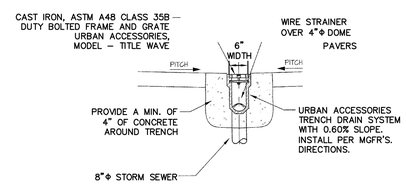

TRENCH DRAIN DETAIL

N.T.S.

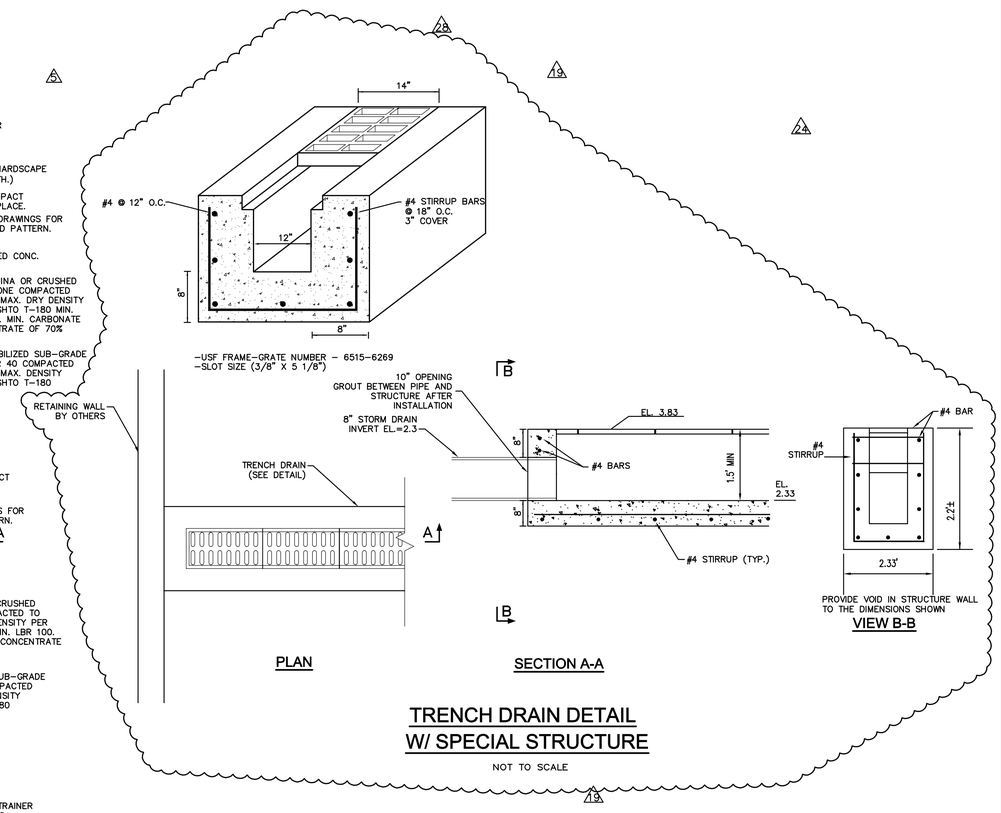

TRENCH DRAIN DETAIL W/ SPECIAL STRUCTURE

NOT TO SCALE

No.	REVISIONS	DATE	BY
28	BULLETIN No. 88	11/5/08	PAG
27	PROGRESS ISSUANCE	9/5/08	ESM
26	BULLETIN No. 54	3/3/08	ESM
25	BULLETIN No. 8	7/6/07	ESM
24	BULLETIN No. 6	5/29/07	ESM
23	BULLETIN No. 3	4/6/07	ESM

Kimley-Horn and Associates, Inc.
© 2007 KIMLEY-HORN AND ASSOCIATES, INC.
601 21st Street, Suite 300, Vero Beach, FL 32960
Phone: (772) 562-7181 Fax: (772) 562-9689
WWW.KIMLEY-HORN.COM CA 00000696

DESIGN ENGINEER: ROSCOE L. BIBY, P.E.
FLORIDA REGISTRATION NUMBER: 34789
SEAL

SCALE: AS NOTED
DESIGNED BY MST
DRAWN BY SMM
CHECKED BY RLB

PAVING, GRADING AND DRAINAGE DETAILS

VILLAGE AT GULFSTREAM PARK PHASE 1
BROWARD COUNTY FLORIDA

DATE 5/31/06
PROJECT NO. 047873000
SHEET NUMBER C39A

Drawing name: H:\47873000\CADD\CONSTR\CONSTR CONT AND CRATE\C36-C40-PGD DET-3000.dwg C39A Nov 05, 2008 1:26pm by: britt.stephens
This document, together with the concepts and designs presented herein, as an instrument of service, is intended only for the specific purpose and client for which it was prepared. Reuse of and improper reliance on this document without written authorization and adaptation by Kimley-Horn and Associates, Inc. shall be without liability to Kimley-Horn and Associates, Inc.