The Village at Gulfstream Park

Phase 2 Construction

Hallandale Beach, Florida

DEVELOPER

FOREST CITY DEVELOPMENT, INC.

1000B TERMINAL TOWER, 50 PUBLIC SQUARE
CLEVELAND, OHIO 44113
TELEPHONE (216) 416-3229
FAX (216) 574-4240

EXECUTIVE ARCHITECT

KA, INC.

1468 WEST 9TH STREET
SUITE 600
CLEVELAND, OHIO 44113
TELEPHONE (216) 781-9144
FAX (216) 781-6566

CIVIL ENGINEER

KIMLEY-HORN and ASSOCIATES, INC.

601 21ST STREET, SUITE 400
VERO BEACH, FLORIDA 32960
TELEPHONE (772) 562-7981
FAX (772) 562-9689

LANDSCAPE ARCHITECT

GLATTING JACKSON KERCHER ANGLIN, INC.

120 NORTH ORANGE AVENUE
ORLANDO, FLORIDA 32801
TELEPHONE (407) 843-6552
FAX (407) 839-1789

CRATE & BARREL STORE - TENANT SPACE 1290/1280 - DESIGN ARCHITECT

CRATE & BARREL ARCHITECTURE

1250 TECHNY ROAD
NORTHBROOK ILLINOIS 60062
TELEPHONE (847) 239-6470
FAX (847) 272-1305

BUILDING 800 - ARCHITECT

CALLISON

1420 FIFTH AVENUE #2400
SEATTLE, WASHINGTON 98101
TELEPHONE (206) 623-4646
FAX (206) 623-4625

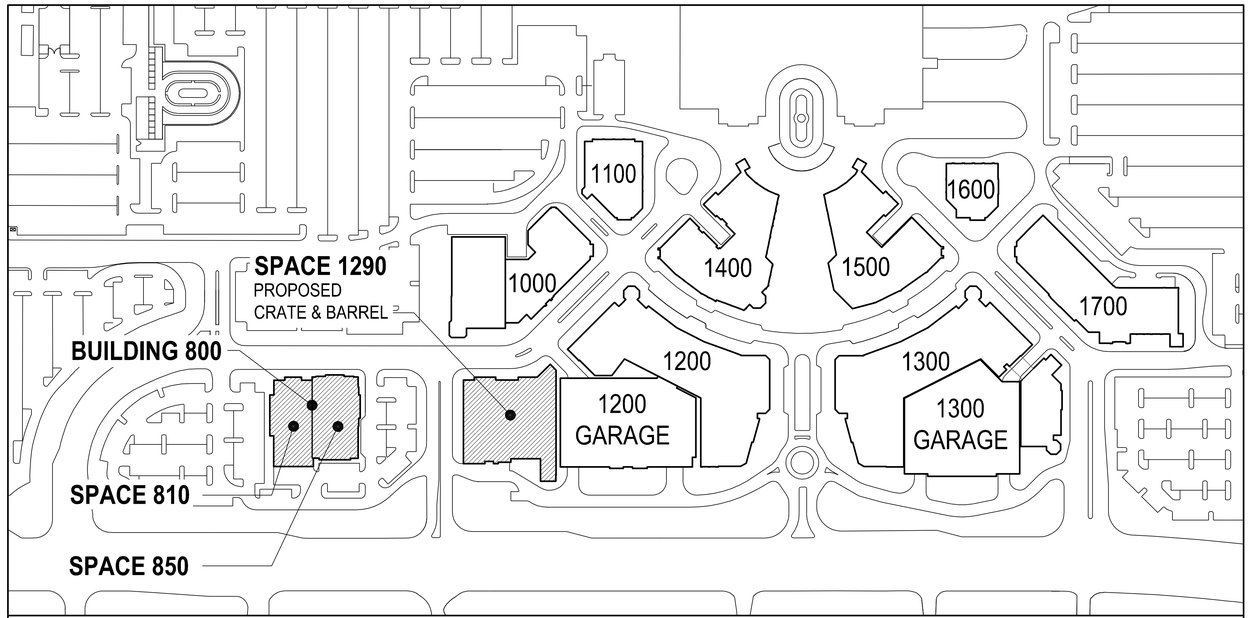

KEY PLAN

SCALE: N.T.S.

PROJECT NORTH

MAJOR DEVELOPMENT PACKAGE - PHASE 2 2nd SUBMITTAL

LOCATION MAP

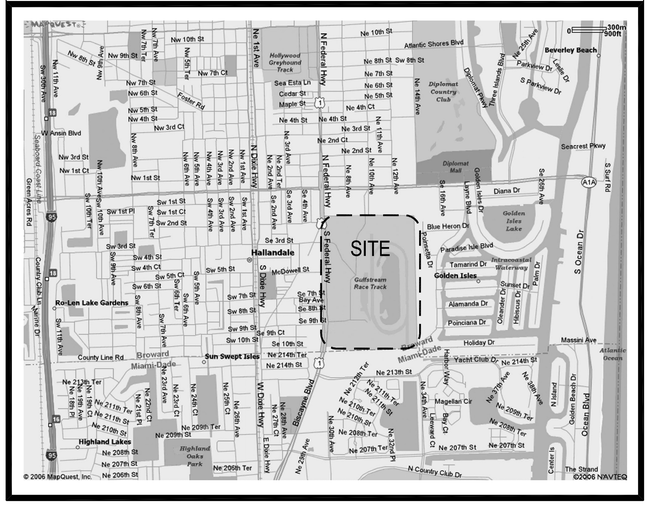

ka
cleveland
1468 west ninth street, #600
cleveland, ohio 44113
216.781.9144

tampa
3200 n. rocky point dr. w., #470
tampa, florida 33607
813.636.9500
kainc.com

The Village at Gulfstream Park

Hallandale Beach, Florida

Gulfstream Park, LLC'

Original Issue Date:

Revisions

No.	Date/Description
	MDP 1st SUBMITTAL 21 NOV 08
	MDP 2nd SUBMITTAL 12 DEC 08

Authorized Use:

- ❑ Design Development
- ☒ Progress
- ❑ Bidding
- ❑ Building Permit
- ❑ Construction
- ☒ MDP

Current Date: 12 DEC 08

Sheet Description: COVER SHEET Phase 2 Construction CITY SUBMISSION

Drawn By: TFS / RCO

Checked By: SJB

KA/jn: 05044-01

Drawing #

A CS

Discipline Phase #

00 01

Division # Sheet #

X:\Projects\05044\Drawings\04 CD\Site Concept\02_MDP\02_PHASE 2 DEV\05044_ACS_0001.dwg – KA INC.CTB – Jacob Filpic – 12/10/2008 9:21:16 AM