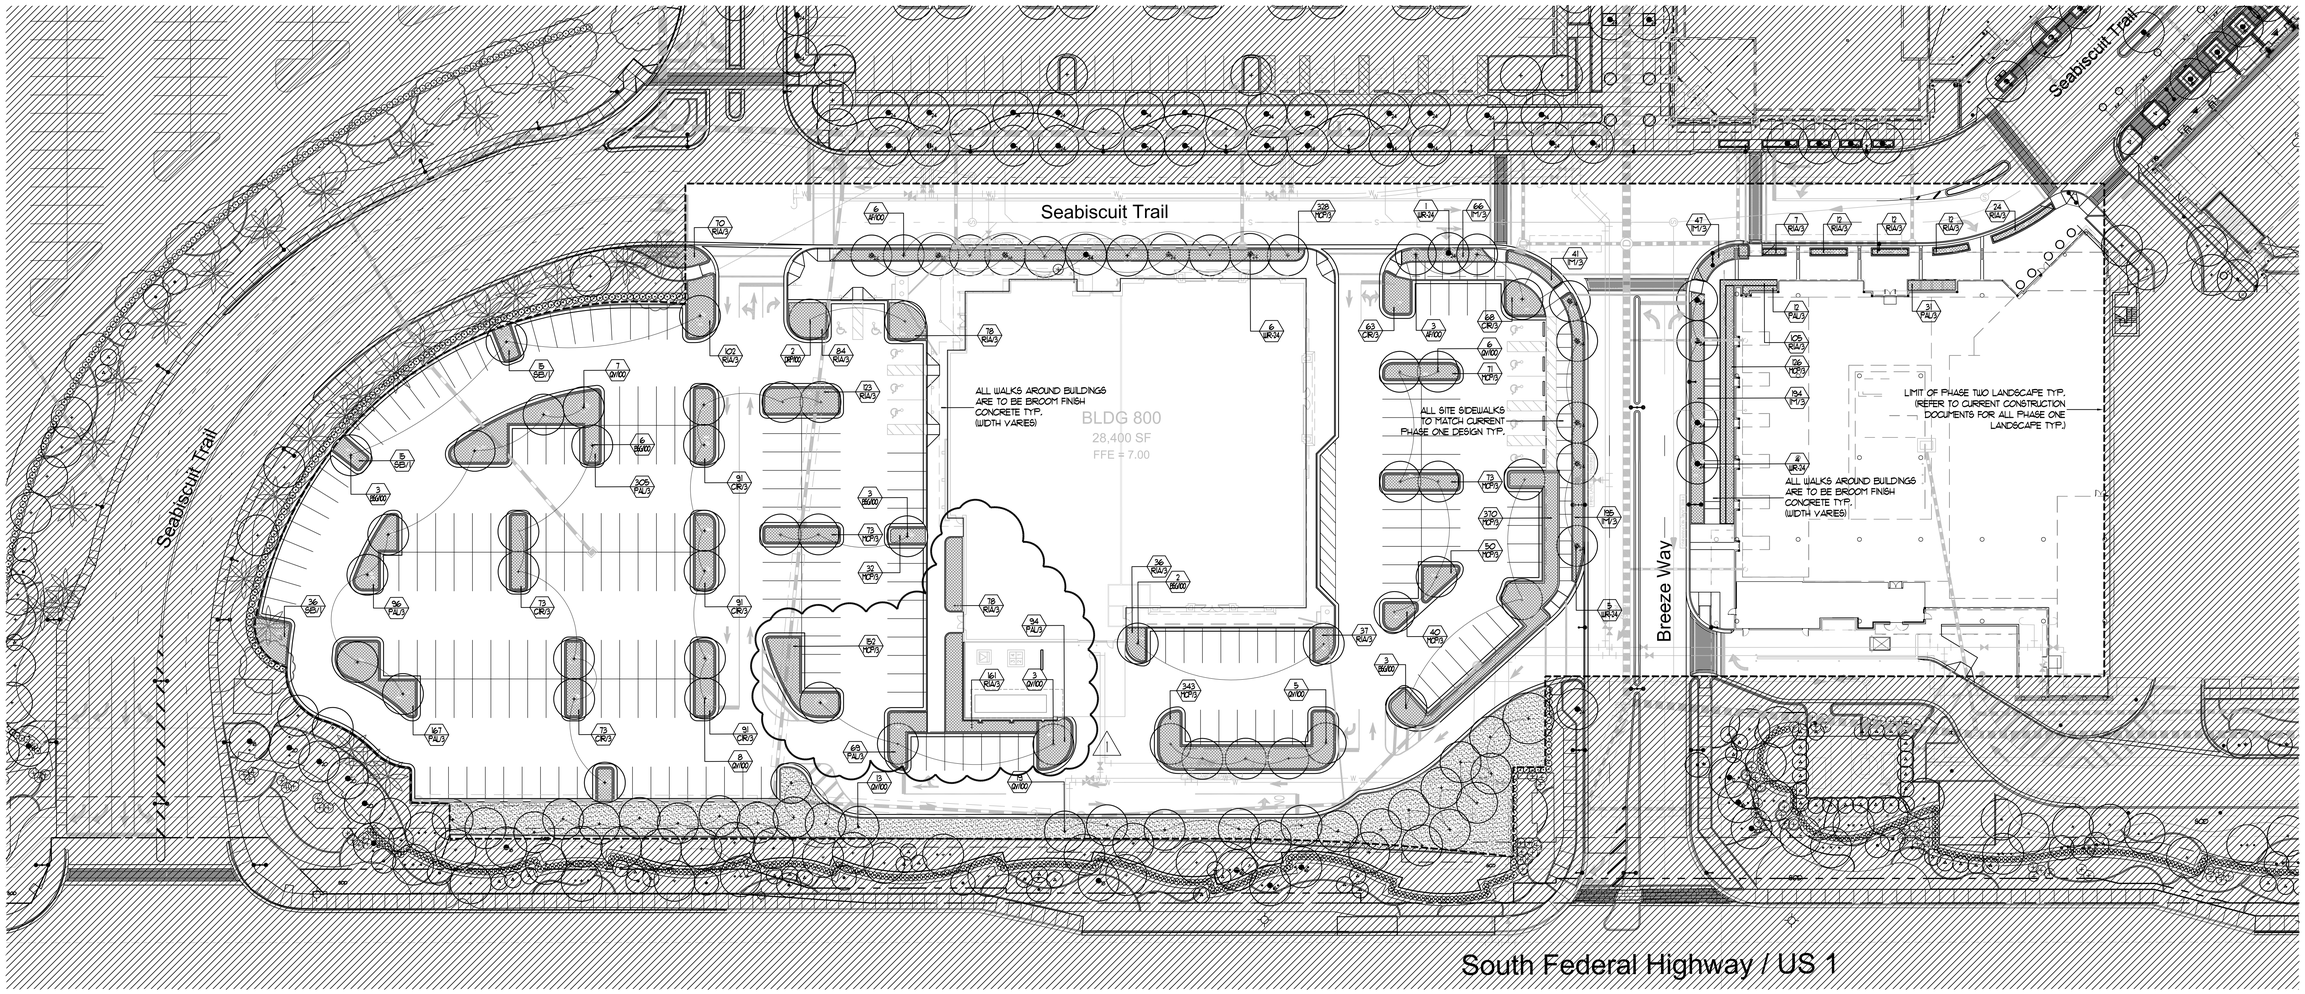

0 FT 15 30 North

LEGEND

- EXISTING PALM TREE
- EXISTING CANOPY TREE
- PALM
- CANOPY TREE
- SHRUB/GROUNDCOVER
- SOD
- AREA NOT IN PHASE TWO

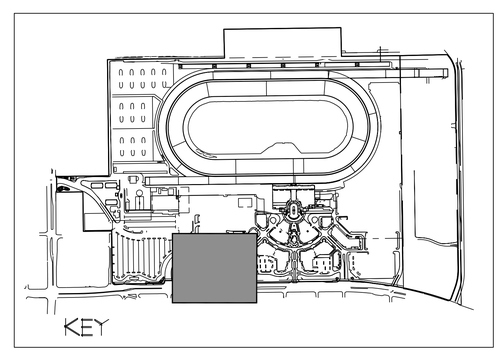

GLATTING JACKSON KERCHER ANGLIN

1408 west 9th street #100
cleveland, ohio 44113
216.781.9144 fax 216.781.6366
www.katinc.com

The Architecture of Life

The Village at Gulfstream Park
Hallandale Beach, Florida

Gulfstream Park, LLC

Original Issue Date:

Revisions

No.	Date/Description
	MDP 1st Submittal 21 NOV 2008
1	MDP 2nd Submittal 12 DEC 2008

Authorized Use:

- [x] Design Development
- [x] Progress
- [ ] Bidding
- [ ] Building Permit
- [ ] Construction
- [x] City Submission

Current Date: 12 Dec 2008

Sheet Description: PHASE TWO LANDSCAPE CITY SUBMISSION

Drawn By: HH / KS

Checked By: JHS / CPC

KA/GJ #: 05044/19275.0

Drawing #

L — Discipline

Phase #

01 — Division # Sheet #