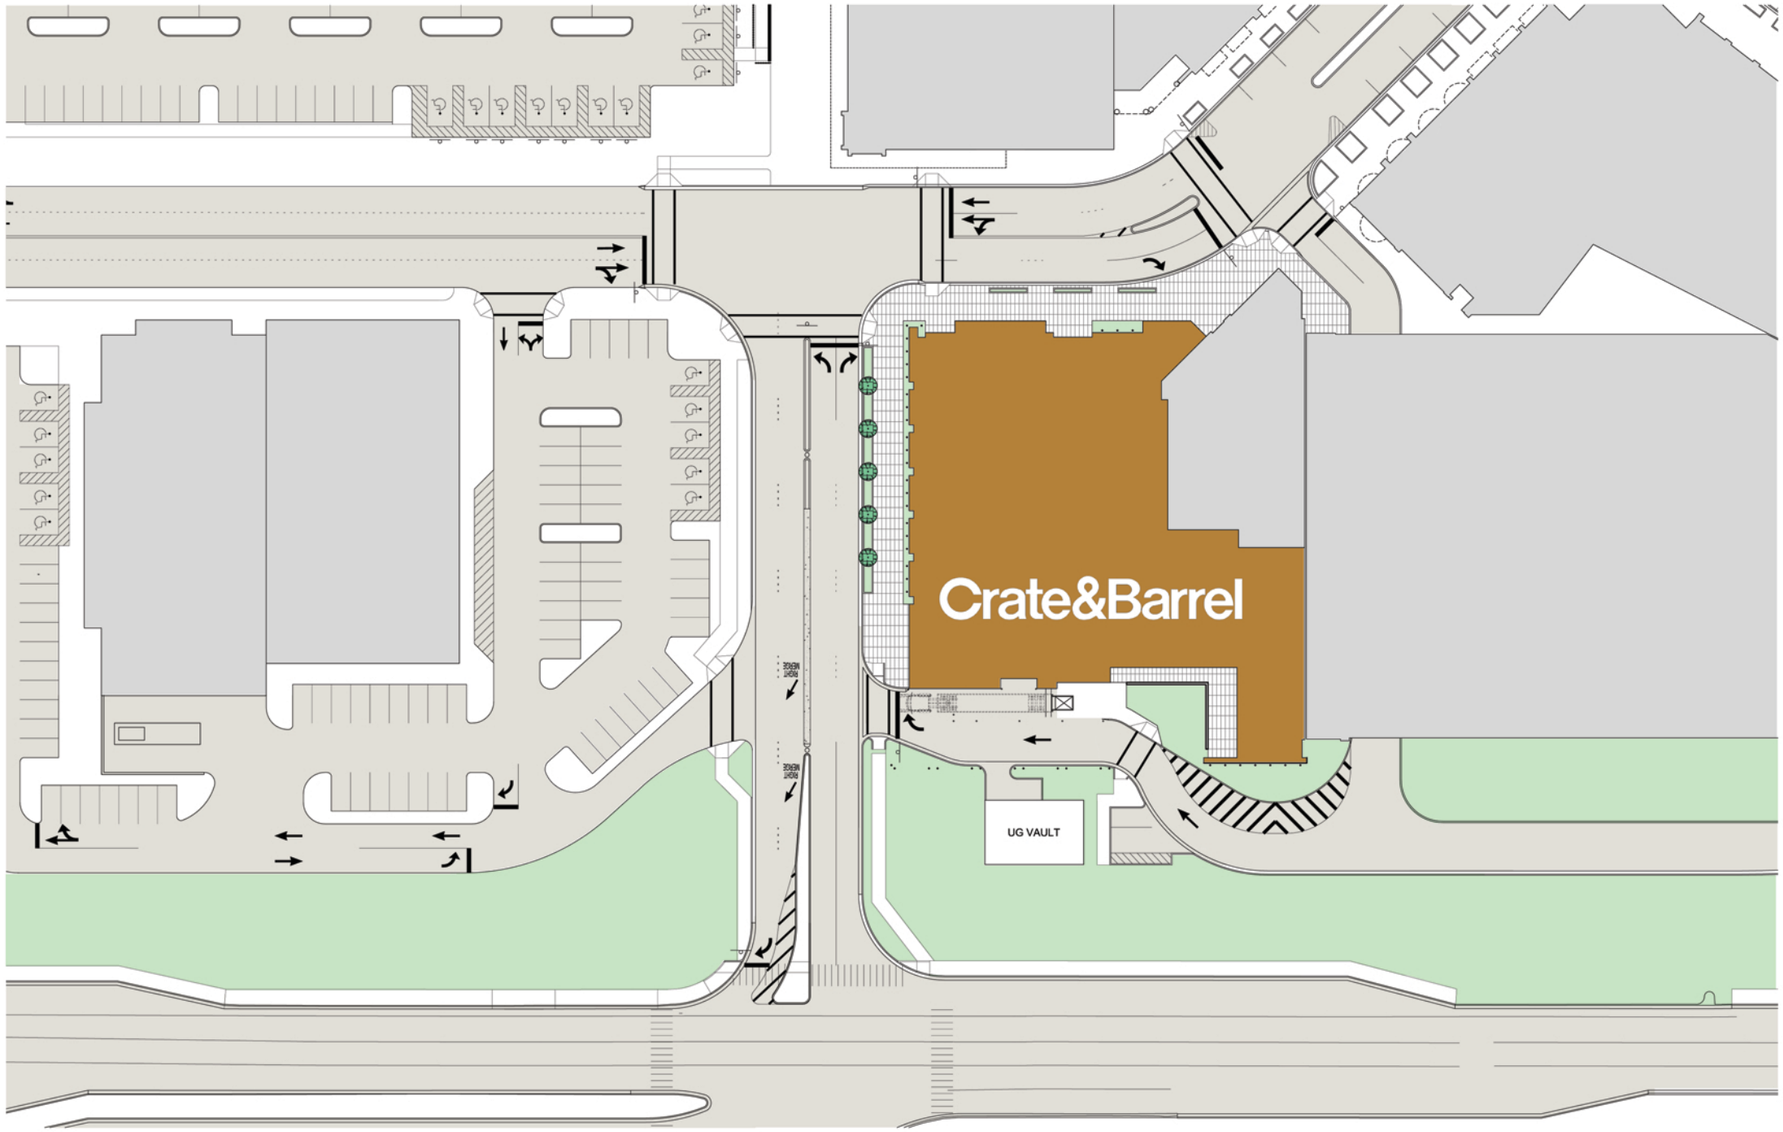

PROPOSED SITE PLAN
SCALE: N.T.S.

NORTH

DRAWINGS FOR SCHEMATIC USE ONLY
WORK IN PROGRESS - NOT FOR CONSTRUCTION

GULFSTREAM PARK
HALLANDALE BEACH, FL
DECEMBER 11, 2008

Crate&Barrel

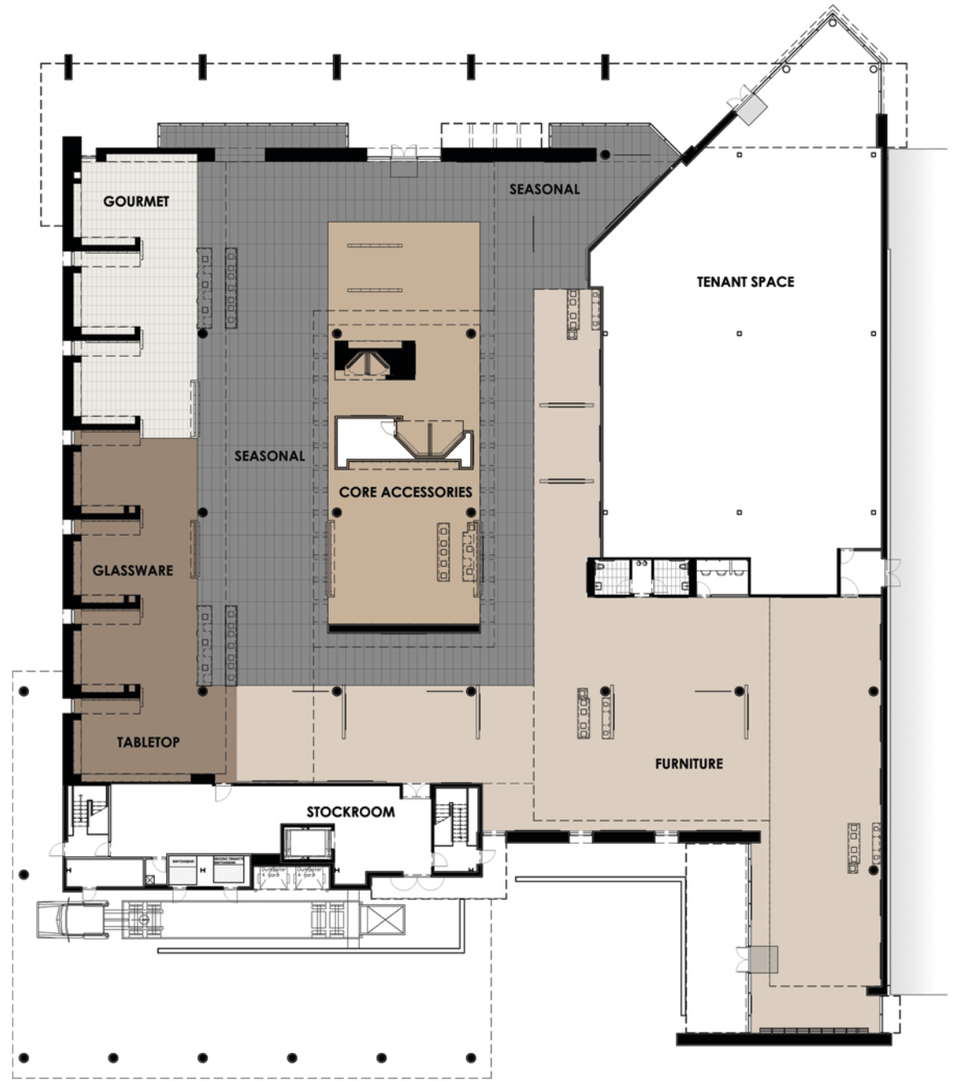

PROPOSED FIRST FLOOR PLAN

SCALE: N.T.S.

NORTH

DRAWINGS FOR SCHEMATIC USE ONLY
WORK IN PROGRESS - NOT FOR CONSTRUCTION

GULFSTREAM PARK
HALLANDALE BEACH, FL

DECEMBER 11, 2008

Crate&Barrel

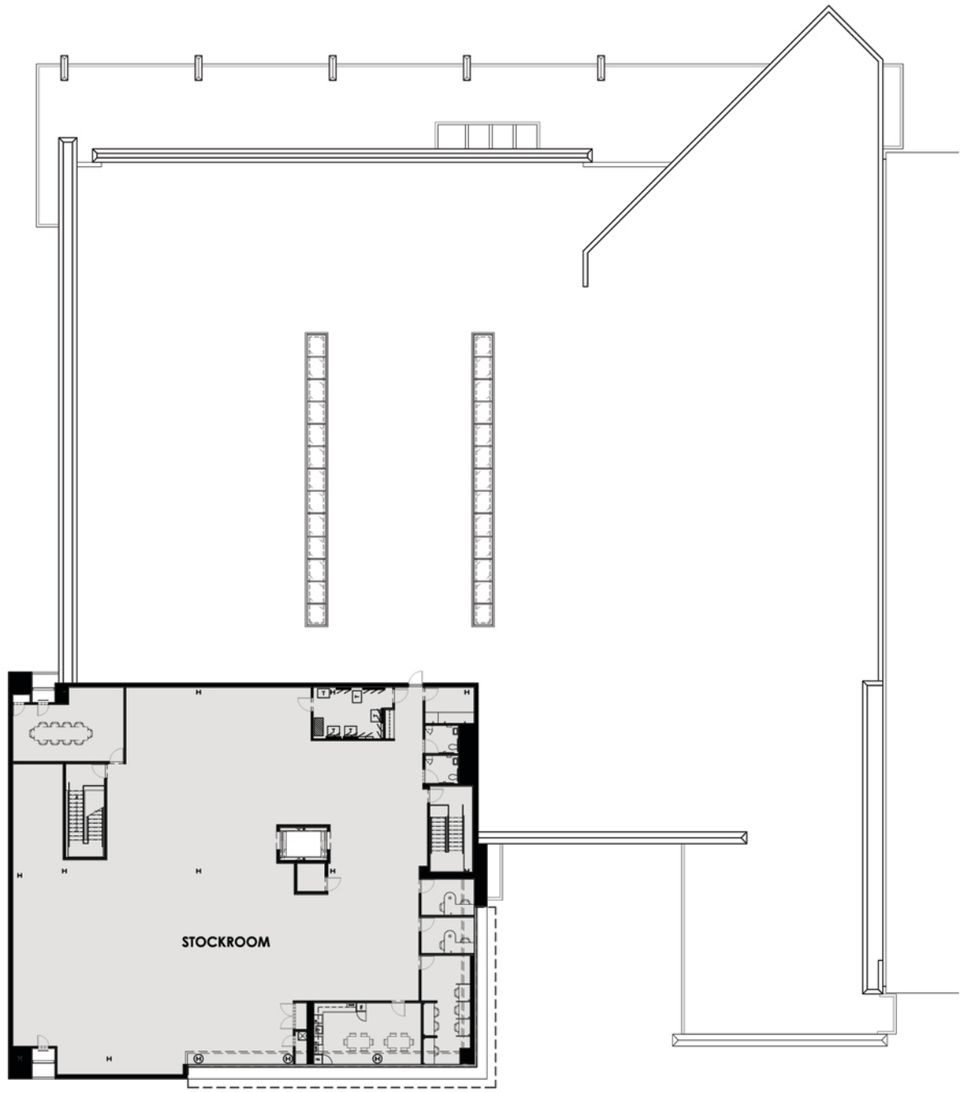

PROPOSED SECOND FLOOR PLAN

SCALE: N.T.S.

NORTH

DRAWINGS FOR SCHEMATIC USE ONLY
WORK IN PROGRESS - NOT FOR CONSTRUCTION

GULFSTREAM PARK
HALLANDALE BEACH, FL

DECEMBER 11, 2008

Crate&Barrel

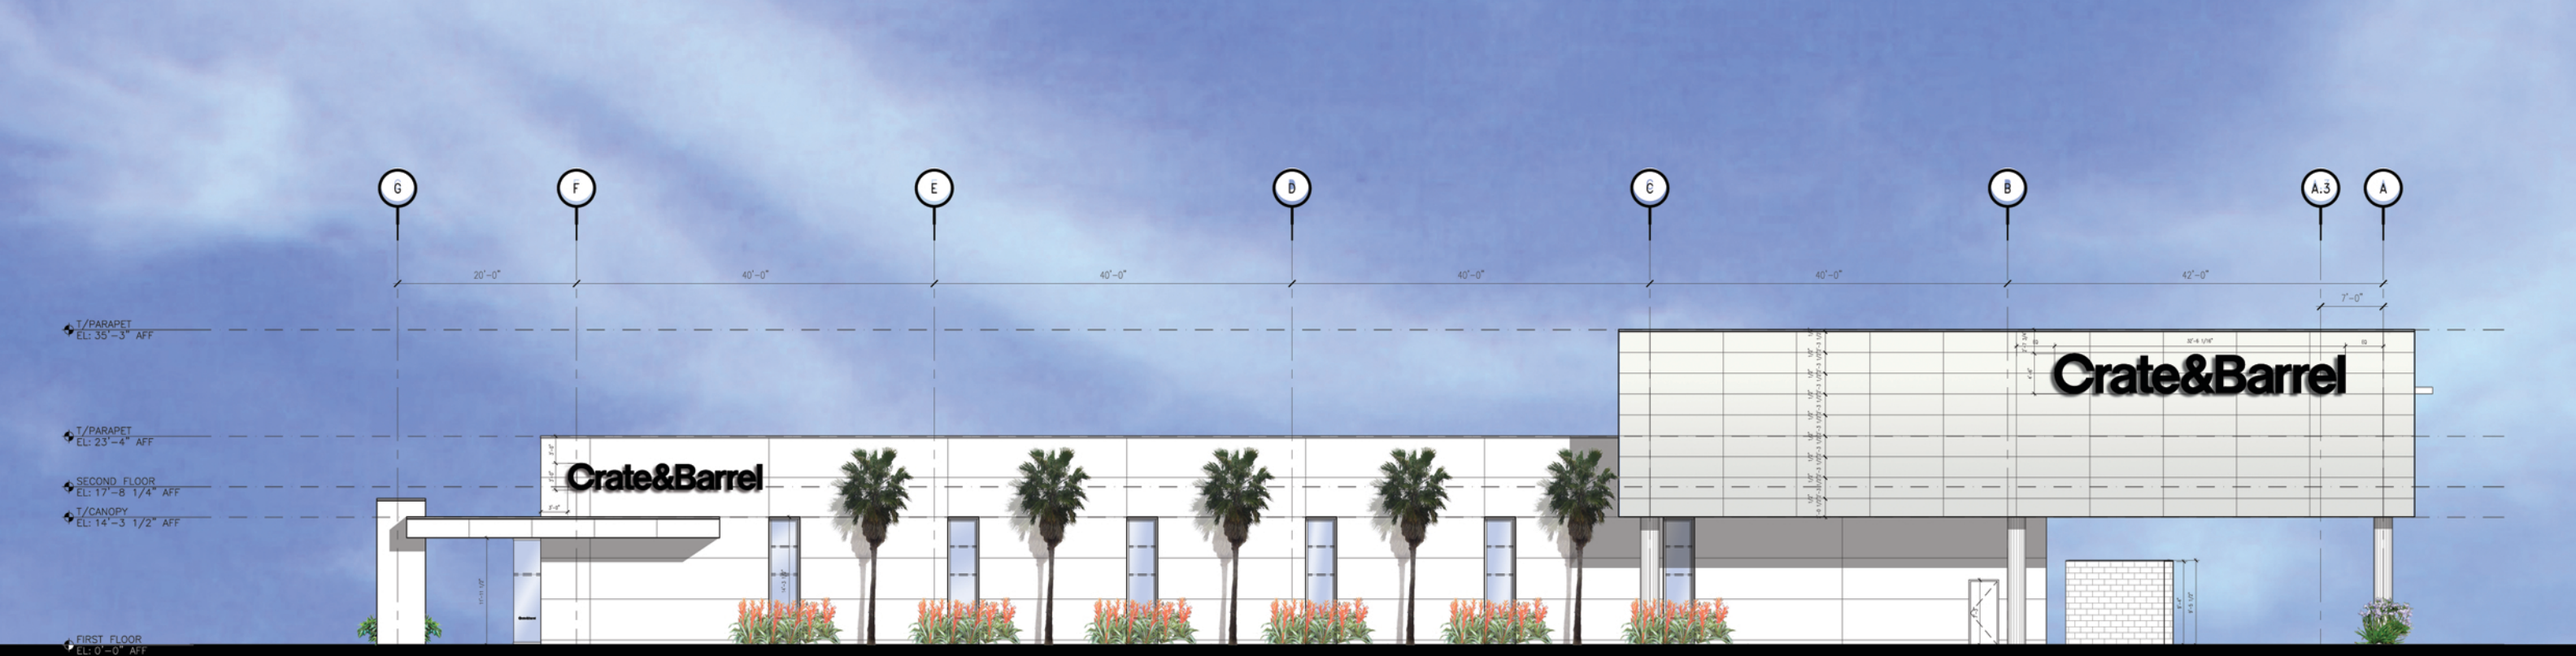

NORTH ELEVATION
SCALE: N.T.S.

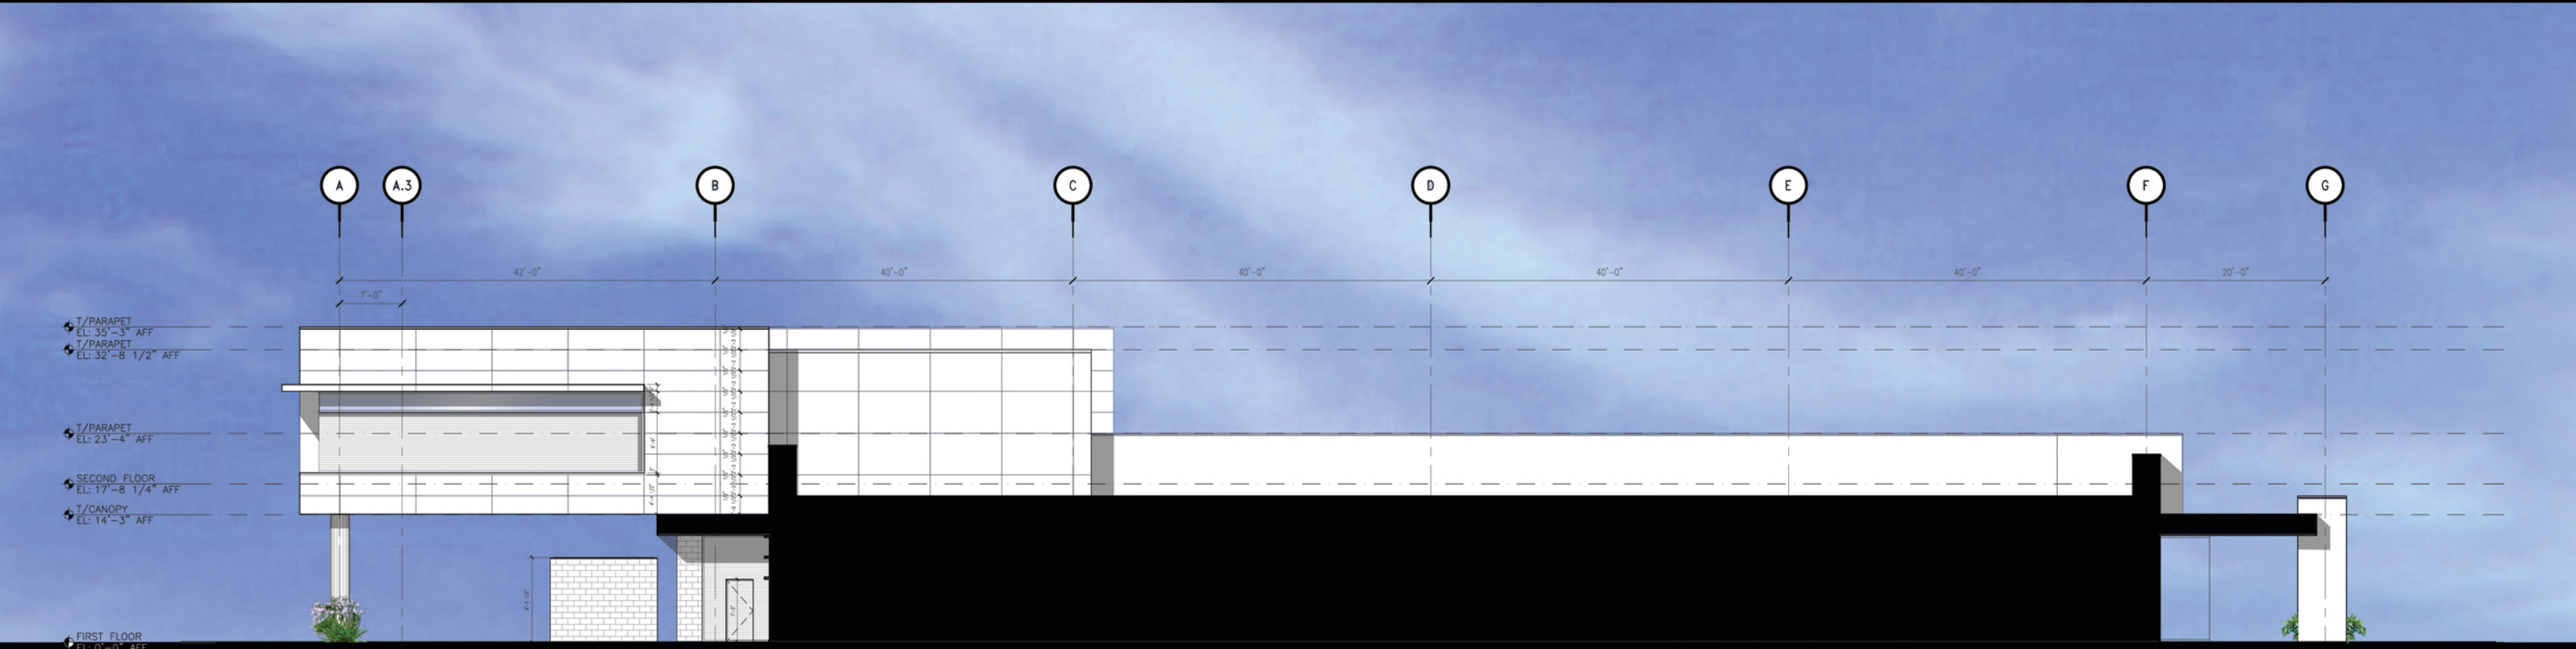

SOUTH ELEVATION
SCALE: N.T.S.

DRAWINGS FOR SCHEMATIC USE ONLY
WORK IN PROGRESS - NOT FOR CONSTRUCTION

GULFSTREAM PARK
HALLANDALE BEACH, FL
DECEMBER 11, 2008

Crate&Barrel

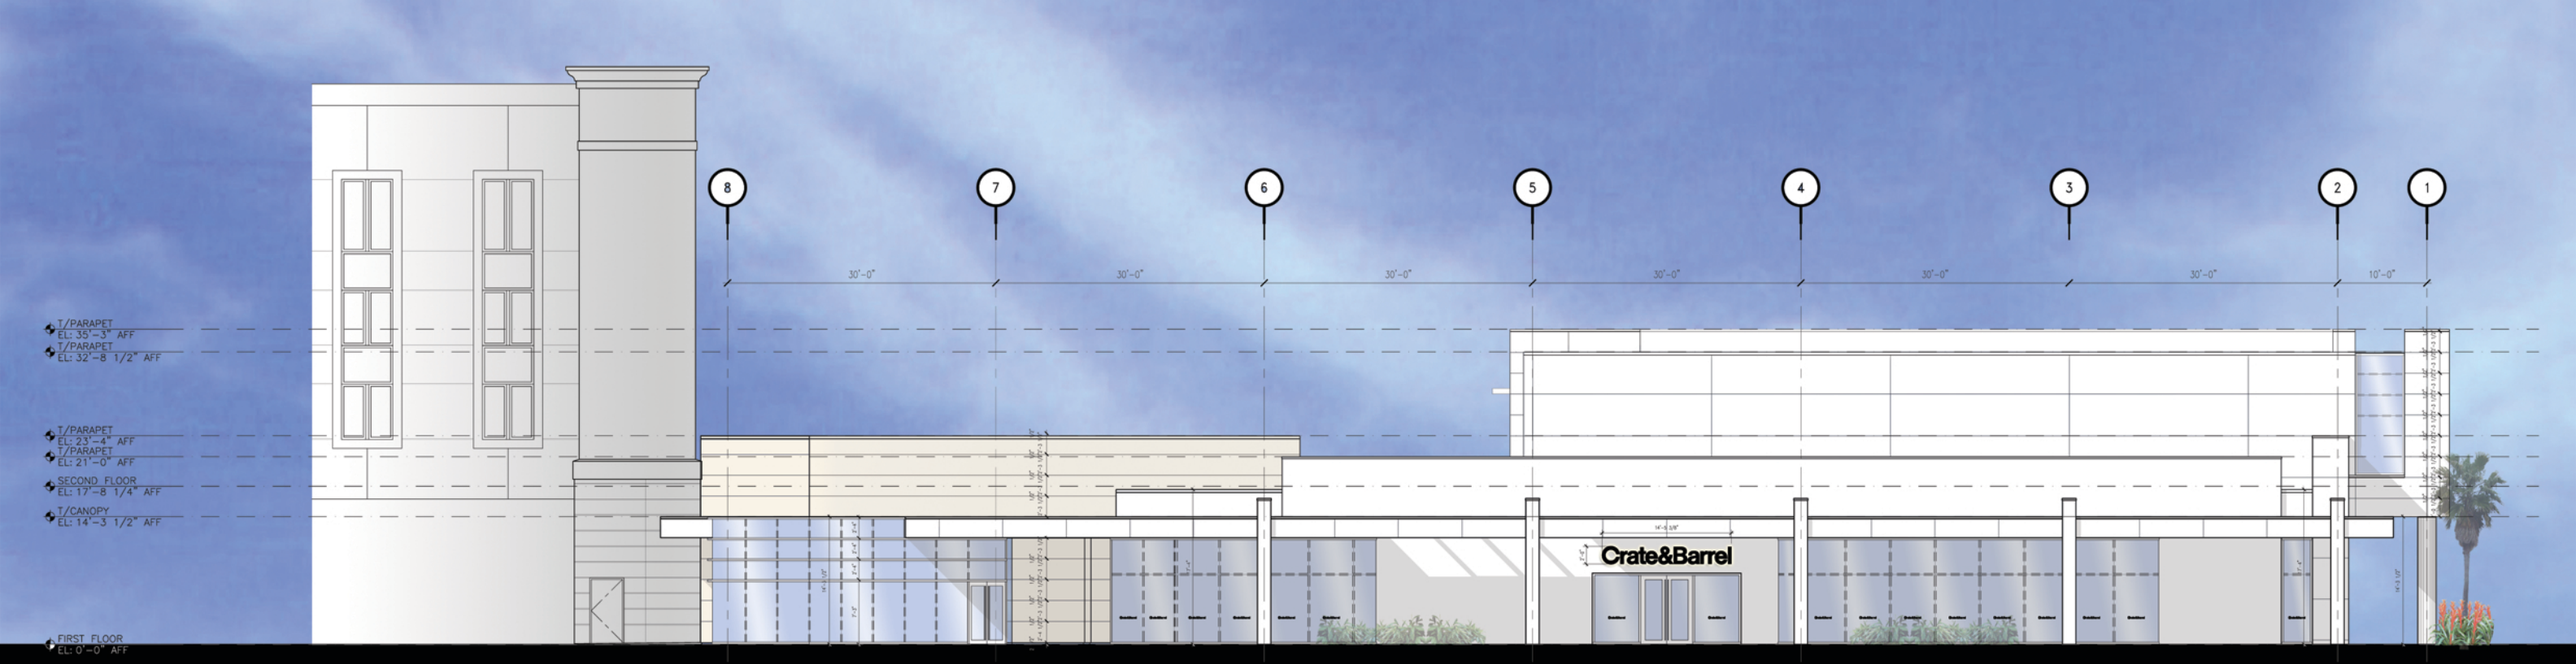

EAST ELEVATION
SCALE: N.T.S.

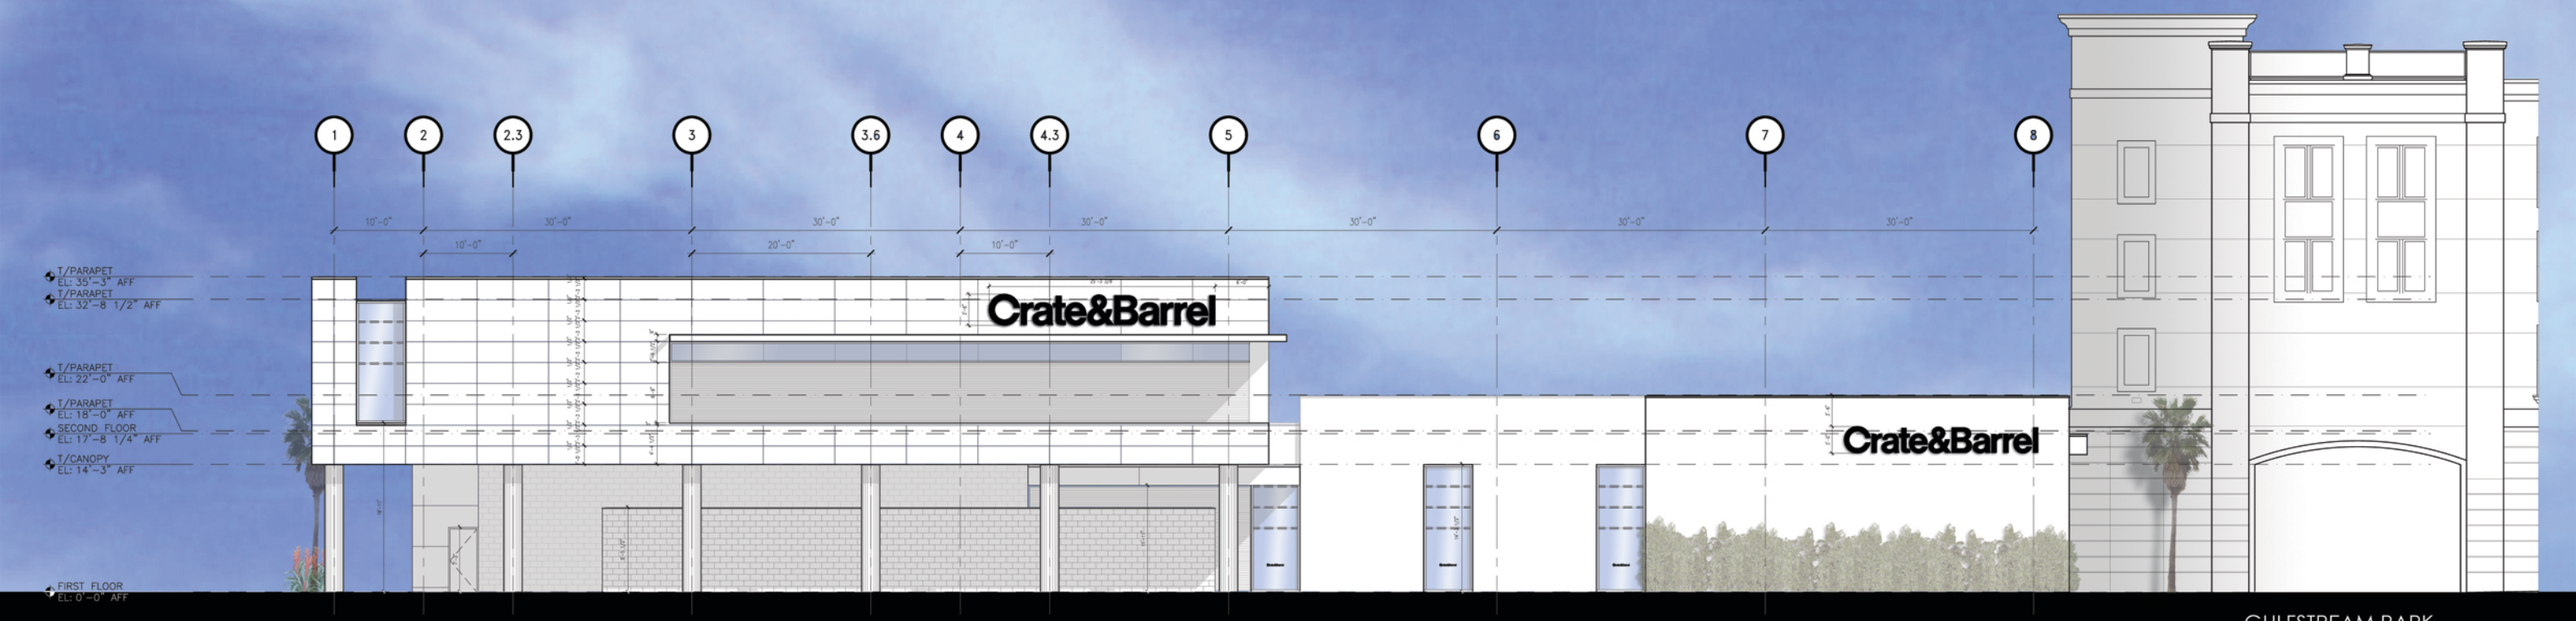

WEST ELEVATION
SCALE: N.T.S.

DRAWINGS FOR SCHEMATIC USE ONLY
WORK IN PROGRESS - NOT FOR CONSTRUCTION

GULFSTREAM PARK
HALLANDALE BEACH, FL

DECEMBER 11, 2008

Crate&Barrel

EXTERIOR RENDERINGS

DRAWINGS FOR SCHEMATIC USE ONLY
WORK IN PROGRESS - NOT FOR CONSTRUCTION

GULFSTREAM PARK
HALLANDALE BEACH, FL

DECEMBER 11, 2008

Crate&Barrel

Corrugated Metal

White Textured EIFS

White Metal Panel
Composite system

Crate&Barrel Homestore
Gulfstream Park Hallandale Beach, Florida