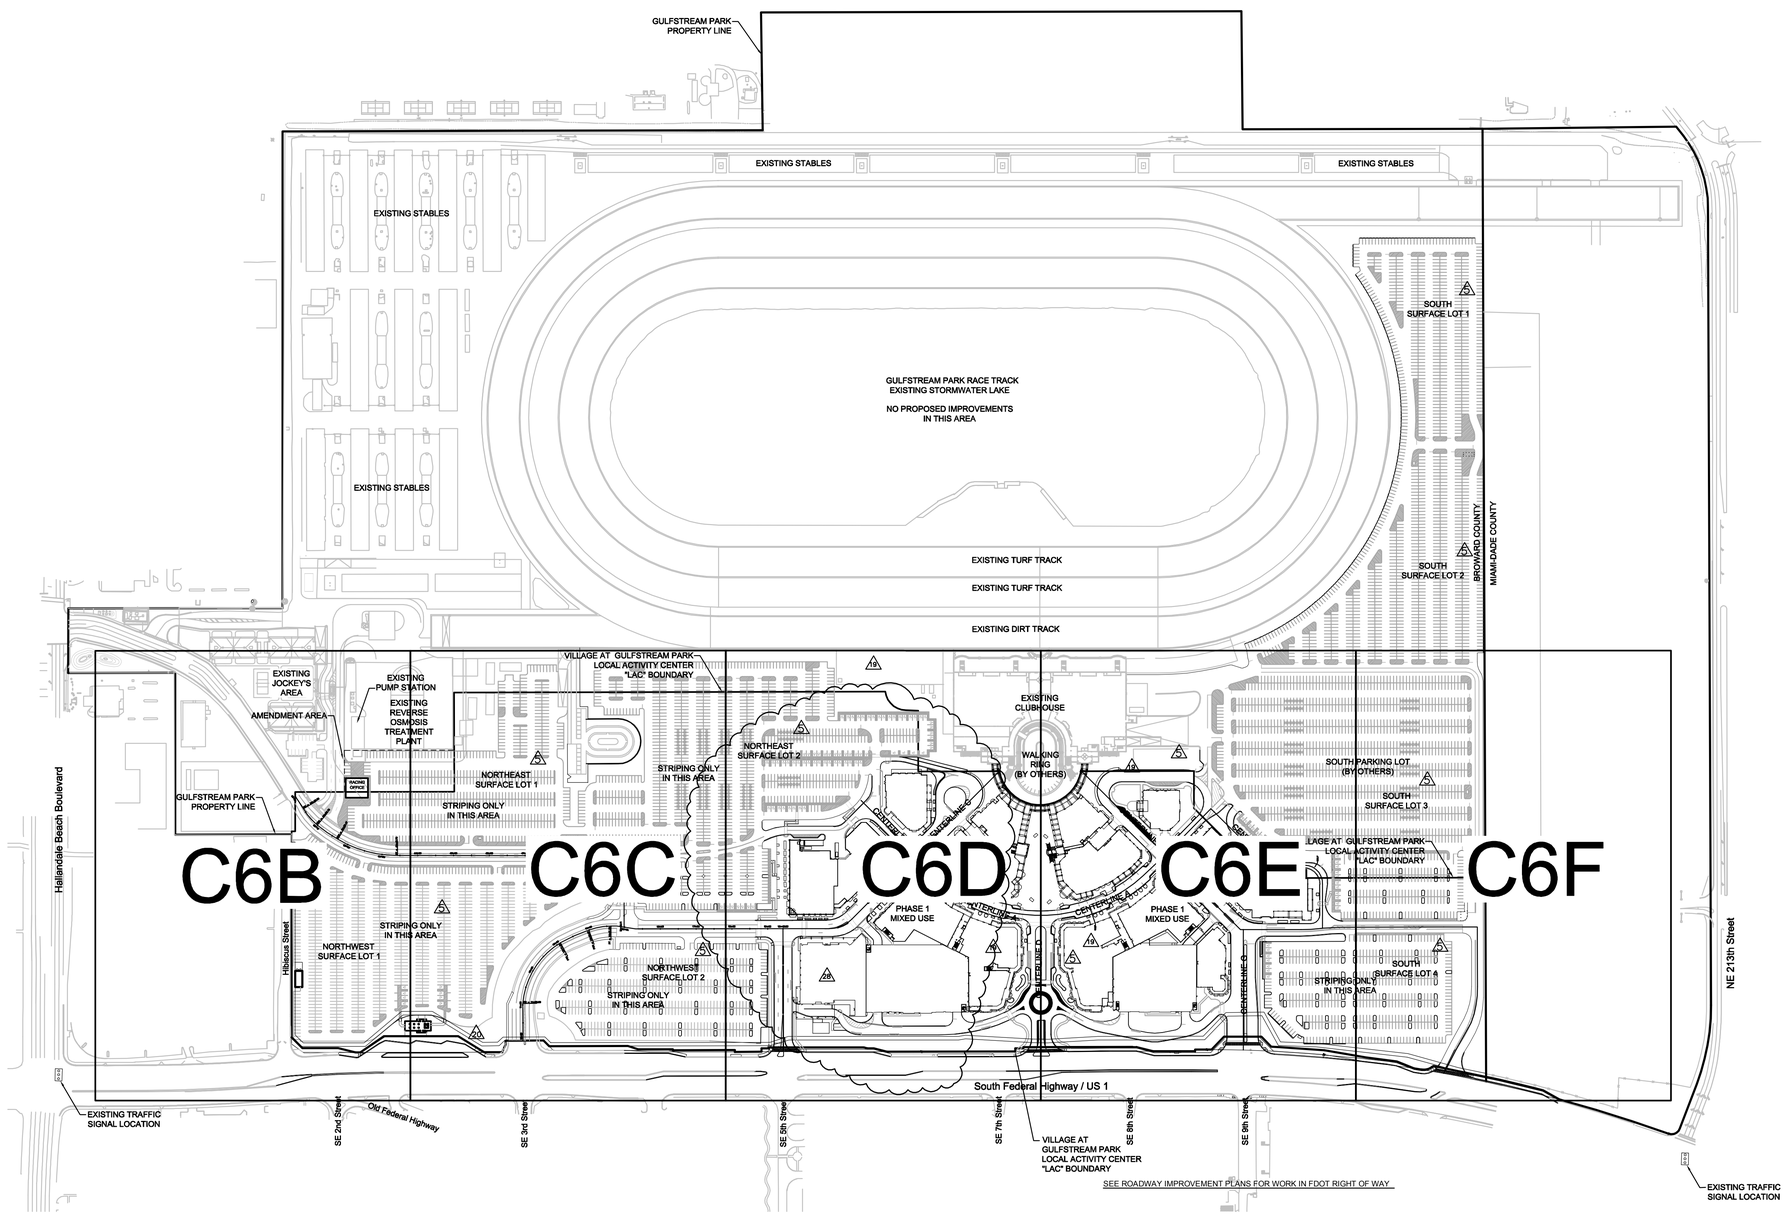

NORTH

0 200 400

SCALE AS SHOWN

No.	REVISIONS	DATE	BY
2A	BULLETIN No. 88	11/5/08	PAG
2A	BULLETIN No. 60	4/21/08	ESM
1A	BULLETIN No. 54	3/3/08	ESM
1A	BULLETIN No. 3	4/6/07	ESM

Kimley-Horn and Associates, Inc.
© 2007 KIMLEY-HORN AND ASSOCIATES, INC.
601 21st Street, Suite 300, Vero Beach, FL 32960
Phone: (772) 562-7981 Fax: (772) 562-9689
WWW.KIMLEY-HORN.COM CA 00000696

DESIGN ENGINEER: ROSCOE L. BIBY, P.E.
FLORIDA REGISTRATION NUMBER: 34789
SEAL

SCALE: AS NOTED
DESIGNED BY MST
DRAWN BY SMM
CHECKED BY RLB

MASTER HORIZONTAL CONTROL PLAN

VILLAGE AT GULFSTREAM PARK PHASE 1

BROWARD COUNTY FLORIDA

DATE 5/31/06

PROJECT NO. 047873000

SHEET NUMBER C6A

Drawing name: H:\47873000\CADD\CONSTR\CONSTR CONT AND CRATE\C6a-C6f-HORIZ-CNTRL-3000.dwg C6A Nov 06, 2008 8:45am by: britt.stephens
This document, together with the concepts and designs presented herein, as an instrument of service, is intended only for the specific purpose and client for which it was prepared. Reuse of and improper reliance on this document without written authorization and adaptation by Kimley-Horn and Associates, Inc. shall be without liability to Kimley-Horn and Associates, Inc.