MATCH LINE SEE SHEET C10

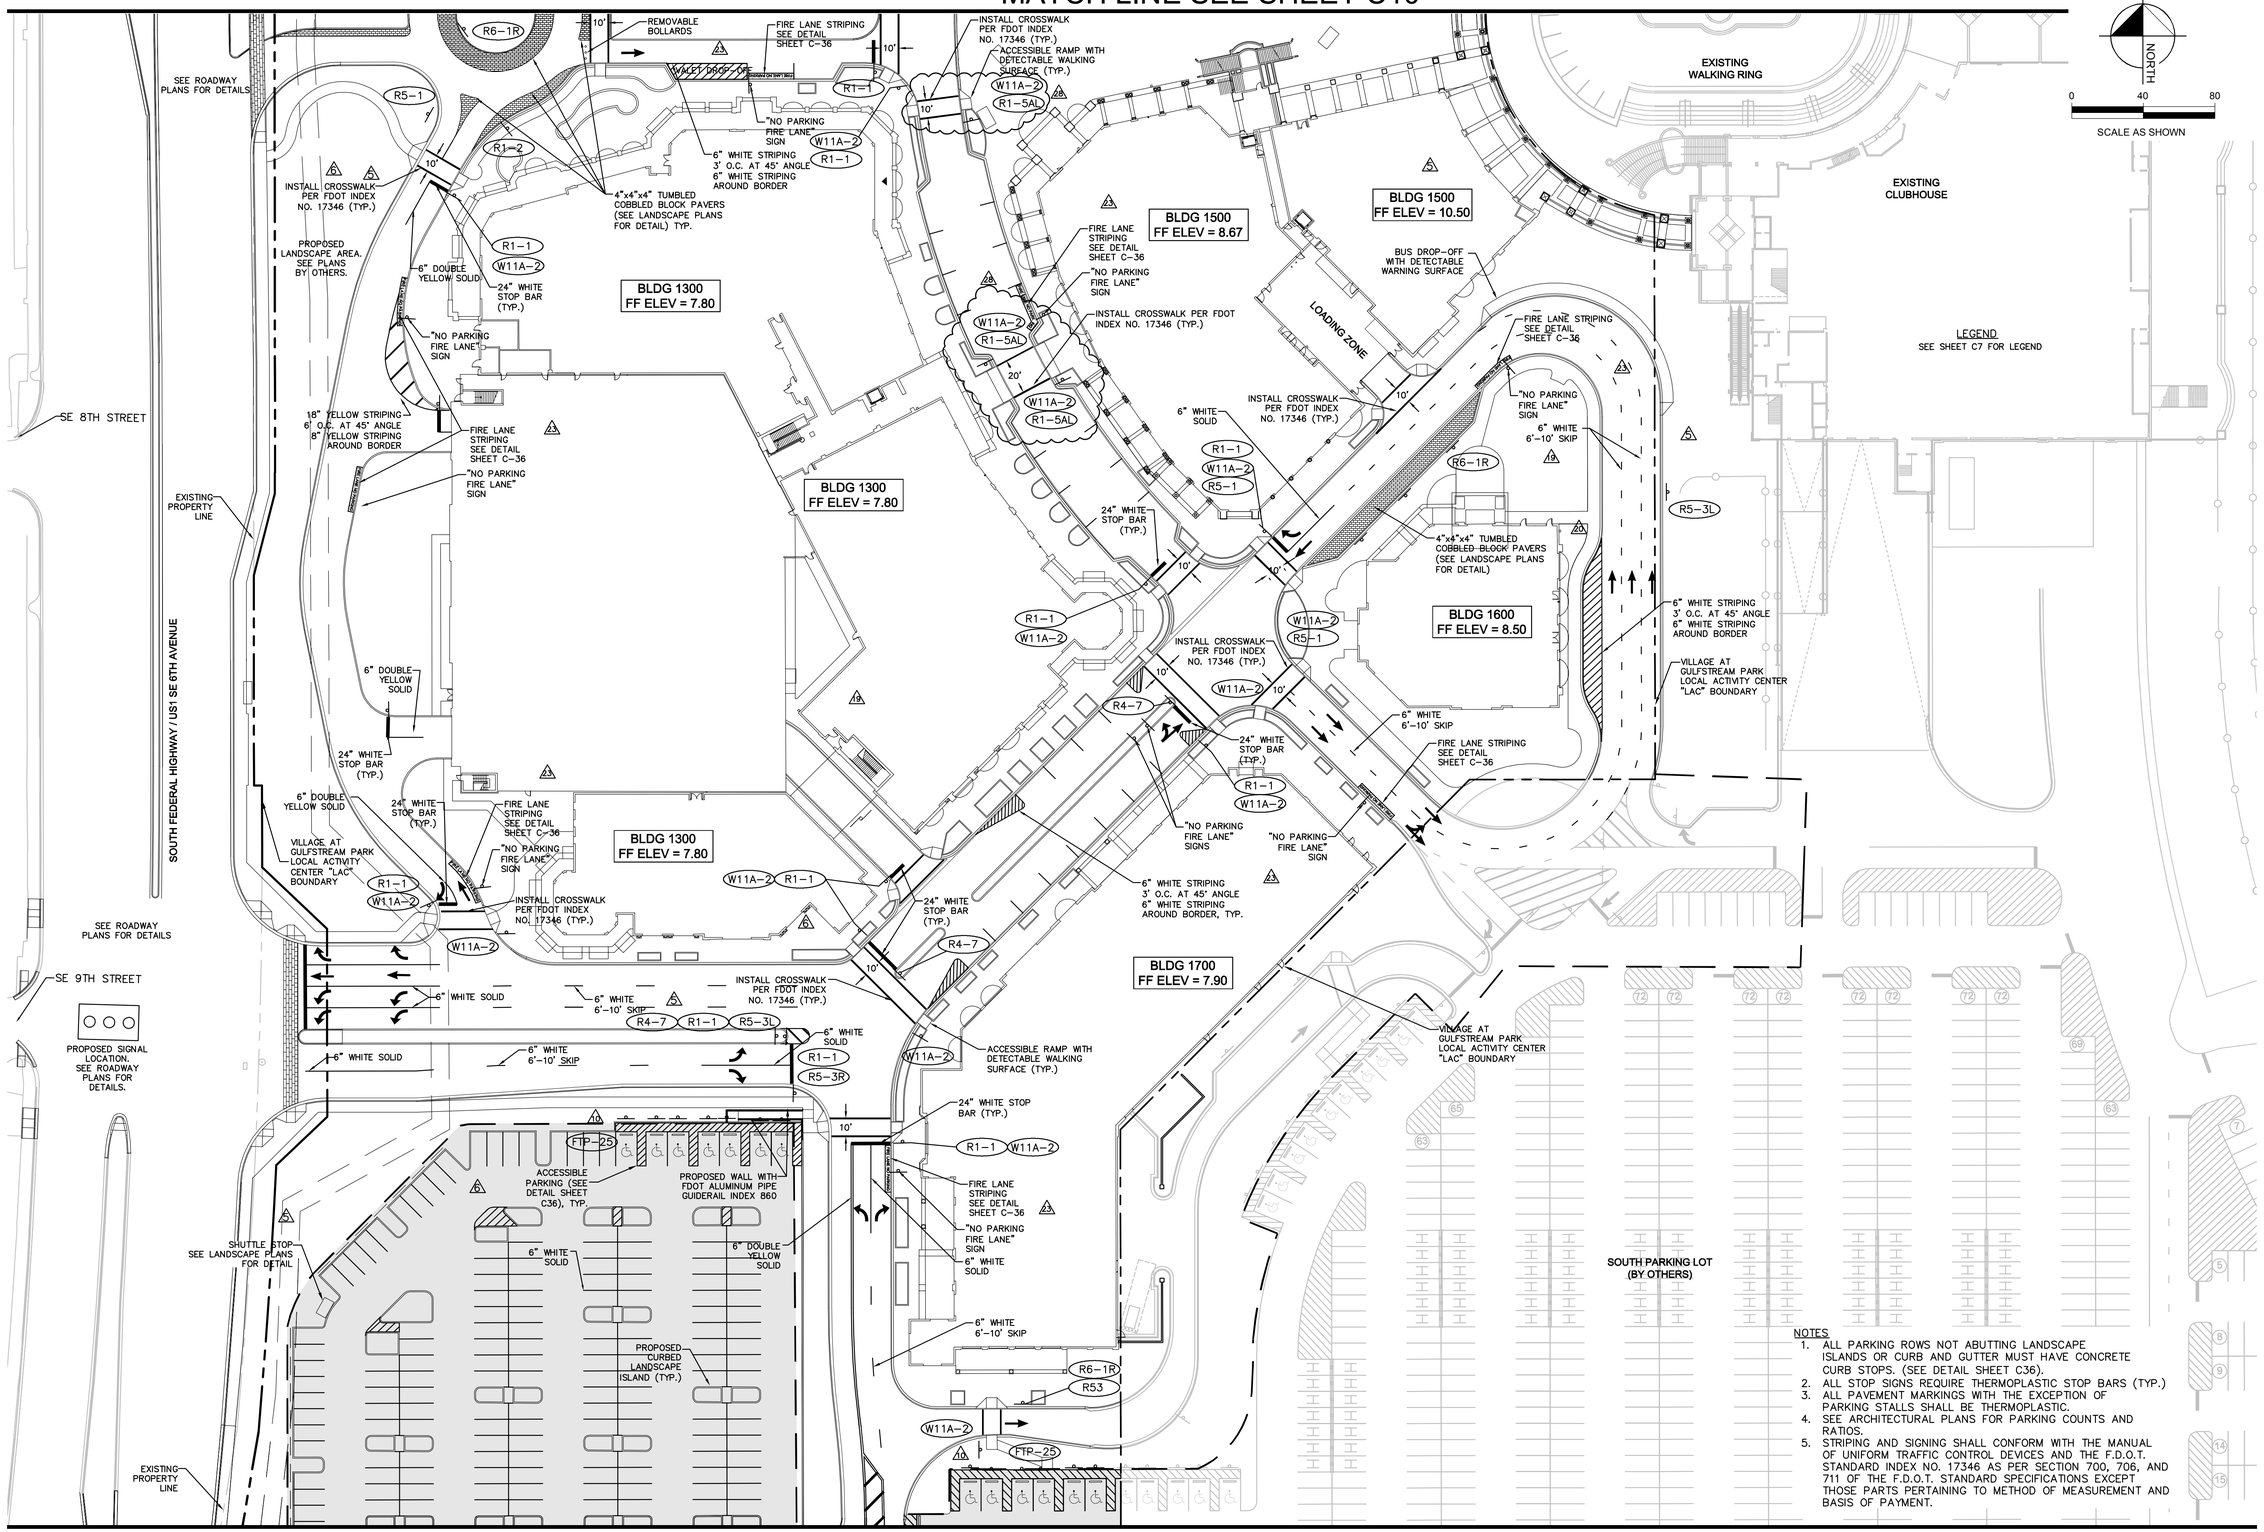

MATCH LINE SEE SHEET C12

NOTES

1. ALL PARKING ROWS NOT ABUTTING LANDSCAPE ISLANDS OR CURB AND GUTTER MUST HAVE CONCRETE CURB STOPS. (SEE DETAIL SHEET C36).
2. ALL STOP SIGNS REQUIRE THERMOPLASTIC STOP BARS (TYP.)
3. ALL PAVEMENT MARKINGS WITH THE EXCEPTION OF PARKING STALLS SHALL BE THERMOPLASTIC.
4. SEE ARCHITECTURAL PLANS FOR PARKING COUNTS AND RATIOS.
5. STRIPING AND SIGNING SHALL CONFORM WITH THE MANUAL OF UNIFORM TRAFFIC CONTROL DEVICES AND THE F.D.O.T. STANDARD INDEX NO. 17346 AS PER SECTION 700, 706, AND 711 OF THE F.D.O.T. STANDARD SPECIFICATIONS EXCEPT THOSE PARTS PERTAINING TO METHOD OF MEASUREMENT AND BASIS OF PAYMENT.

No.	REVISIONS	DATE	BY
28	BULLETIN No. 88	11/5/08	PAG
27	BULLETIN No. 83	9/9/08	ESM
26	BULLETIN No. 60	4/21/08	ESM
25	BULLETIN No. 54	3/3/08	ESM
24	BULLETIN No. 12	7/20/07	ESM
23	BULLETIN No. 3	4/6/07	ESM

Kimley-Horn and Associates, Inc.
© 2007 KIMLEY-HORN AND ASSOCIATES, INC.
6201 34th Street, Suite 300, Vero Beach, FL 32960
Phone: (772) 562-7981 Fax: (772) 562-9689
WWW.KIMLEY-HORN.COM CA 00000696

DESIGN ENGINEER: ROSCOE L. BIBY, P.E.
FLORIDA REGISTRATION NUMBER: 34789
SEAL

SCALE: AS NOTED
DESIGNED BY MST
DRAWN BY SMM
CHECKED BY RLB

SIGNING AND MARKING PLAN

VILLAGE AT GULFSTREAM PARK PHASE 1

BROWARD COUNTY FLORIDA

DATE 5/31/06
PROJECT NO. 047873000
SHEET NUMBER C11

Drawing name: H:\47873000\CADD\CONSTR\CONSTR CONT AND CRATE\C7-C12-SIGN&MARK-3000.dwg C11 Nov 05, 2008 12:58pm by: britt.stephens
This document, together with the concepts and designs presented herein, as an instrument of service, is intended only for the specific purpose and client for which it was prepared. Reuse of and improper reliance on this document without written authorization and adaptation by Kimley-Horn and Associates, Inc. shall be without liability to Kimley-Horn and Associates, Inc.