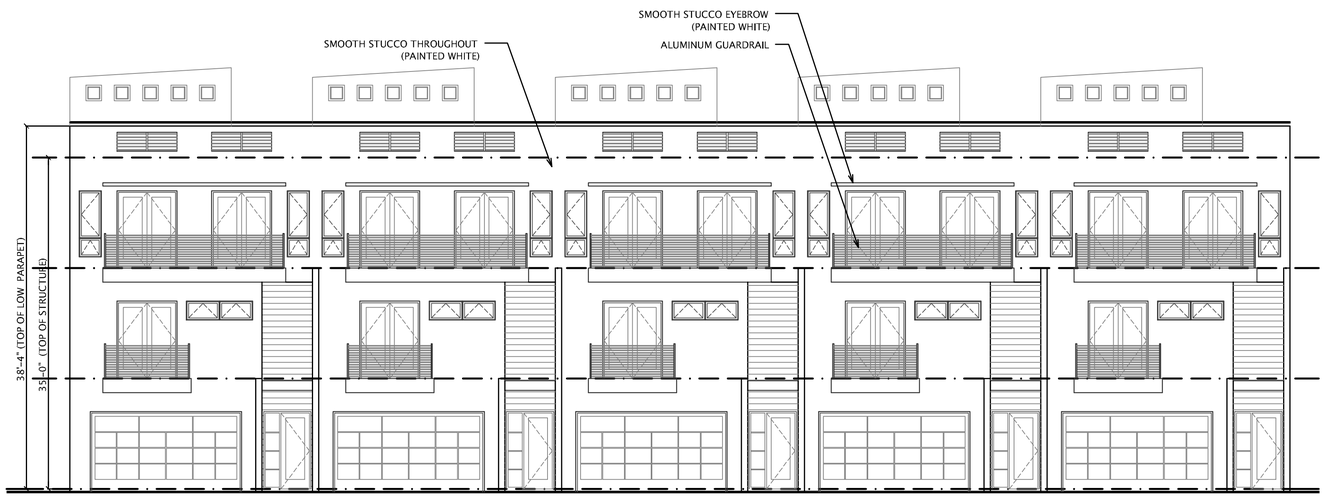

01 FRONT ELEVATION 1/8" = 1'-0"

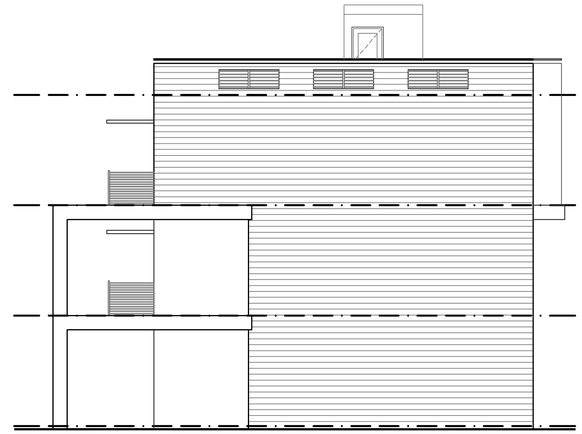

03 EAST ELEVATION 1/8" = 1'-0"

02 REAR ELEVATION 1/8" = 1'-0"

04 WEST ELEVATION 1/8" = 1'-0"

05 FRONT ELEVATION 1/8" = 1'-0"

06 REAR ELEVATION 1/8" = 1'-0"

TRIO
DESIGN CONSULTANTS, LLC.
C.O.A. #27578

17100 COLLINS AVE. SUITE 224
SUNNY ISLES BEACH, FL 33160

T: 305.940.0555
F: 866.294.3579

PROJECT

DIPLOMAT MALL

PROPOSED
DIPLOMAT TOWN HOMES
CONDOMINIUM

1425 E. HALLANDALE BEACH BLVD.
HALLANDALE BEACH, FLORIDA

CONSULTANT

REVISIONS

No.	DATE	DESCRIPTION

PROJECT PHASE

- ■ SITE PLANNING
- ☐ SCHEMATIC DESIGN
- ☐ DESIGN DEVELOPMENT
- ☐ CONSTRUCTION DOCUMENTS

ELEVATIONS

PROJECT NUMBER:	RK01
ISSUED:	7/7/07
DRAWN BY:	MSG
CHECKED BY:	COB
FILENAME:	RK01

SEAL

CHARLES O. BUCKALEW, P.E.
FLORIDA REG. NO. 24842

SHEET

A-2.0