LEGAL DESCRIPTION

DIPLOMAT GOLF ESTATES 46-24 B TRACT A & B BLK 1 TOG WITH POR BLK 11 DESC AS:BEG NW COR TR A BLK 1,E 500,S 25,E 1285.89 TO NE

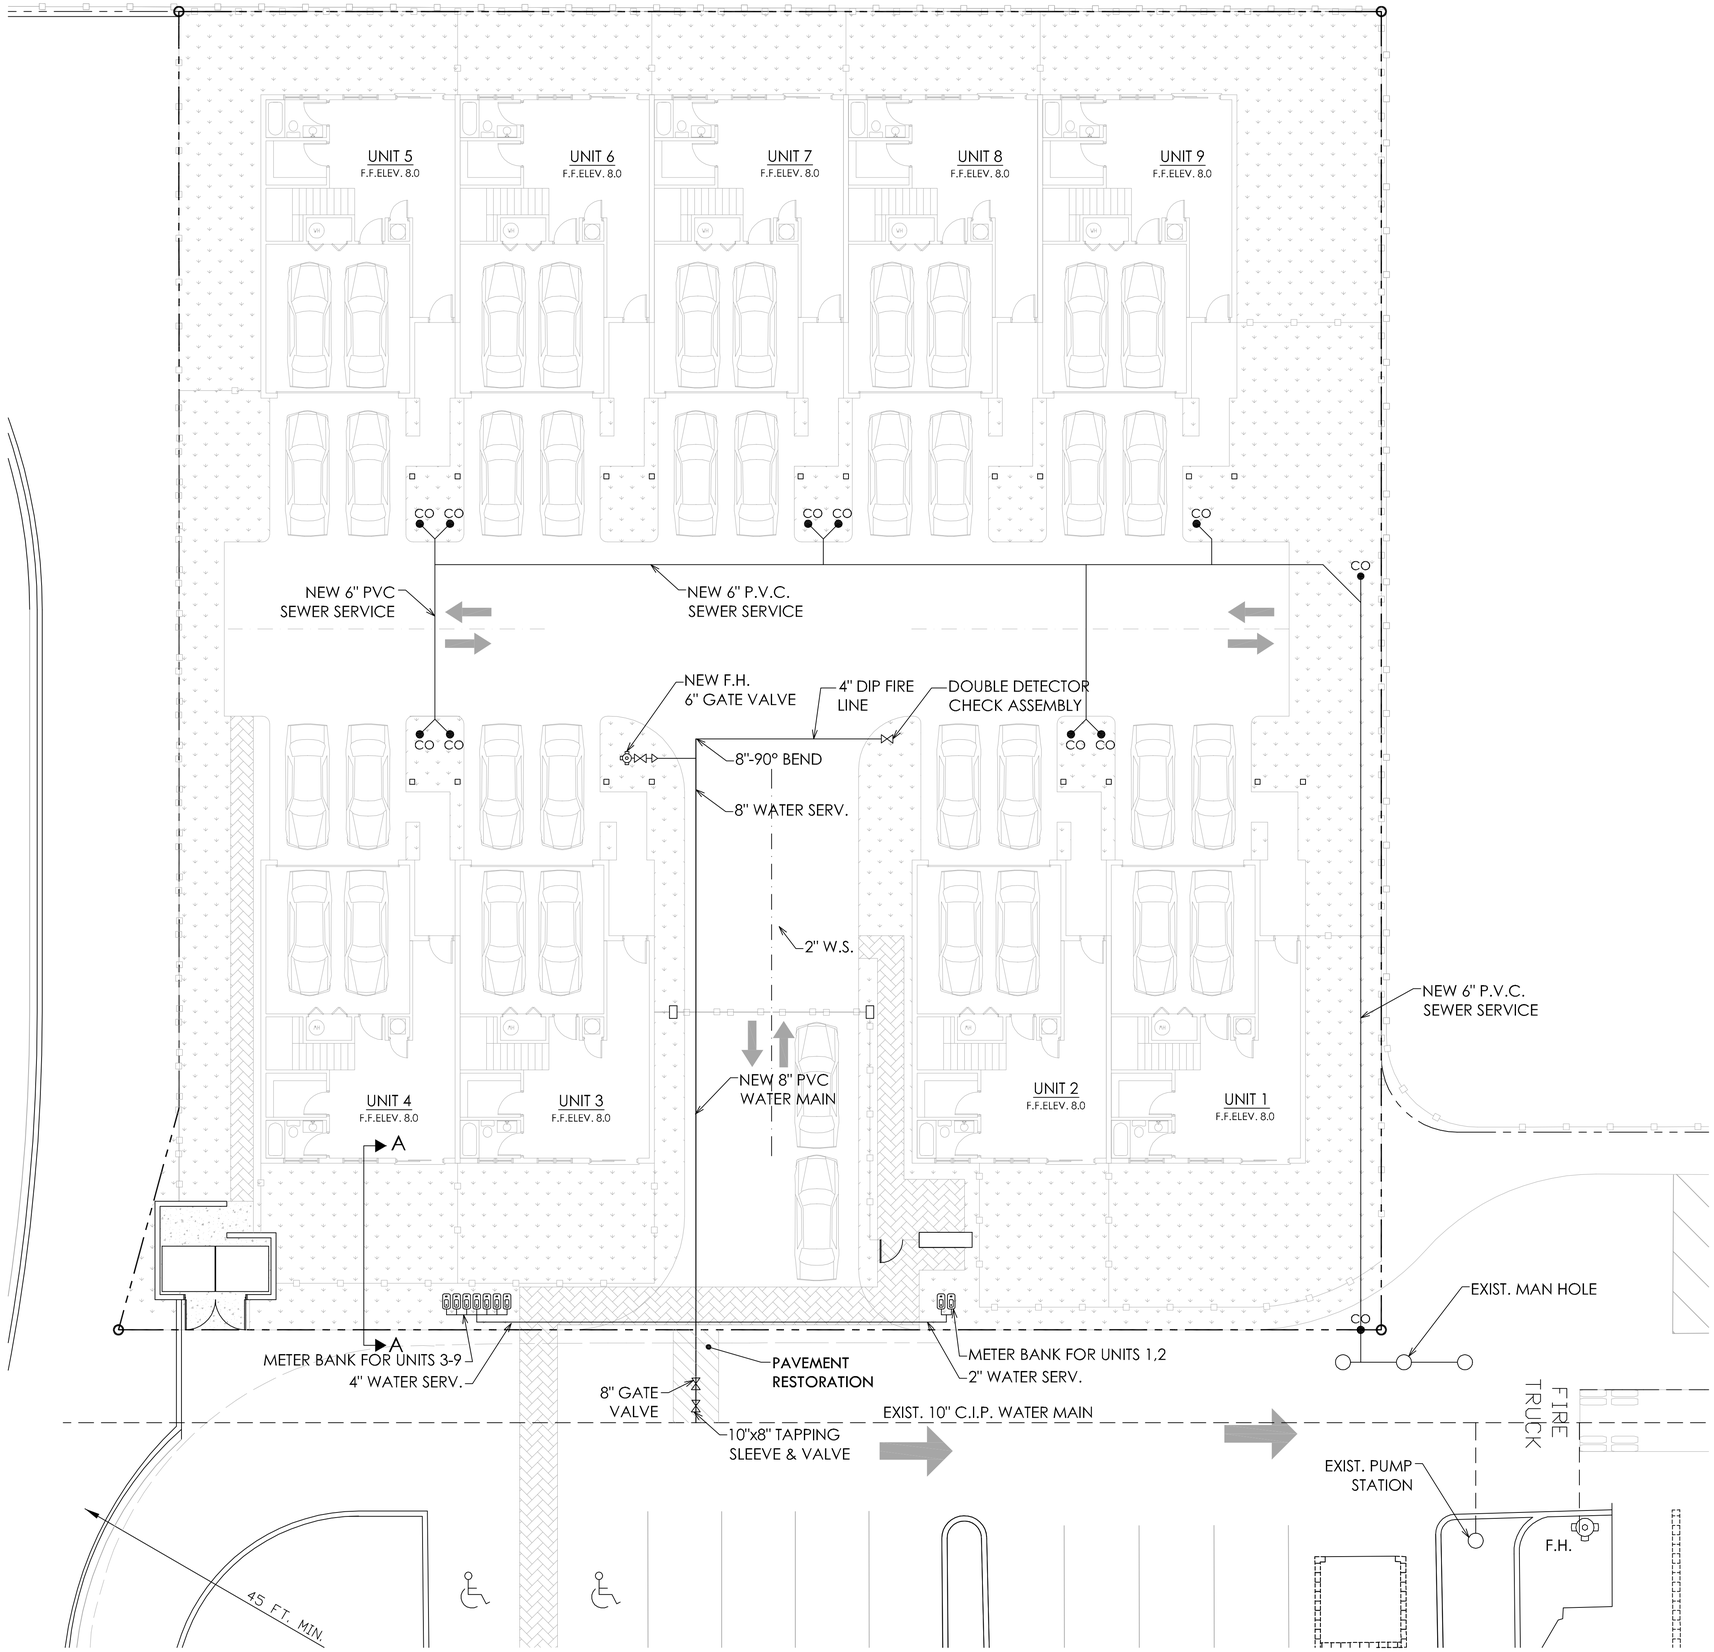

WATER AND SEWER PLAN

N 1" = 10'-0"

TRIO
DESIGN CONSULTANTS, LLC.
C.O.A. #27578

17100 COLLINS AVE. SUITE 224
SUNNY ISLES BEACH, FL 33160

T: 305.940.0555
F: 866.294.3579

PROJECT

DIPLOMAT MALL

PROPOSED
DIPLOMAT TOWN HOMES

1425 E. HALLANDALE BEACH BLVD.
HALLANDALE BEACH, FLORIDA

CONSULTANT

REVISIONS

No.	DATE	DESCRIPTION

PROJECT PHASE

- ■ SITE PLANNING
- ☐ SCHEMATIC DESIGN
- ☐ DESIGN DEVELOPMENT
- ☐ CONSTRUCTION DOCUMENTS

WATER & SEWER PLAN

PROJECT NUMBER:	RK01
ISSUED:	7/7/07
DRAWN BY:	MSG
CHECKED BY:	COB
FILENAME:	RK01

SEAL

CHARLES O. BUCKALEW, P.E.
FLORIDA REG. NO. 24842

SHEET

C-2