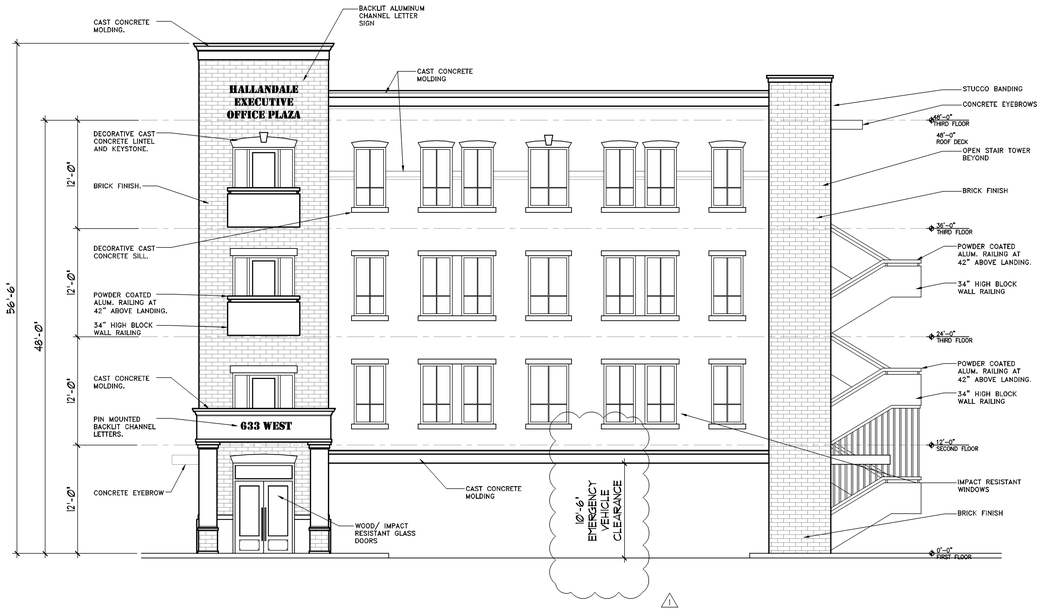

3 NORTH ELEVATION SCALE: 1/8" = 1'-0"

4 WEST ELEVATION SCALE: 1/8" = 1'-0"

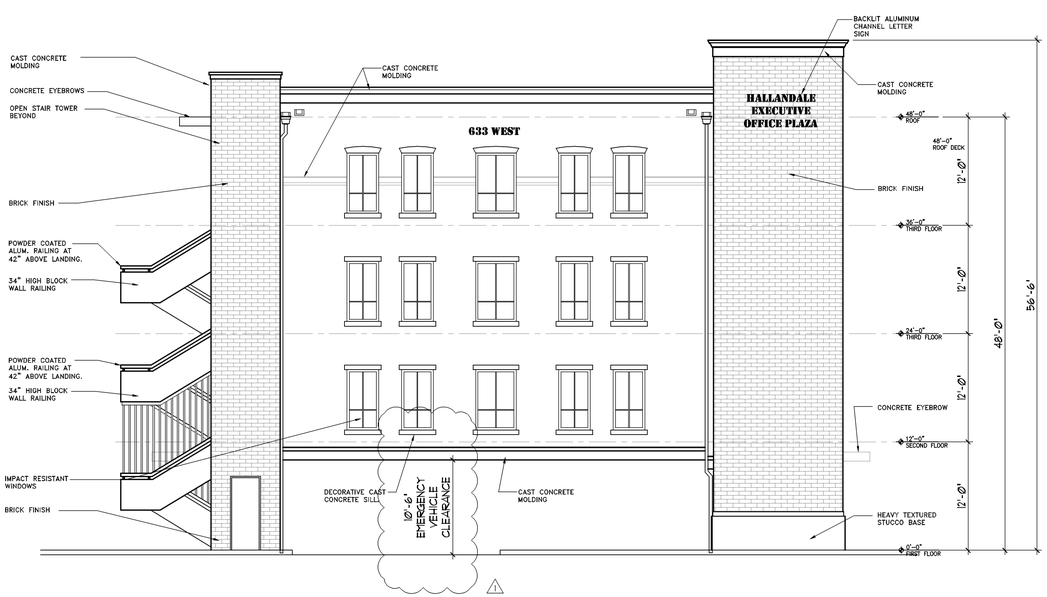

1 SOUTH ELEVATION SCALE: 1/8" = 1'-0"

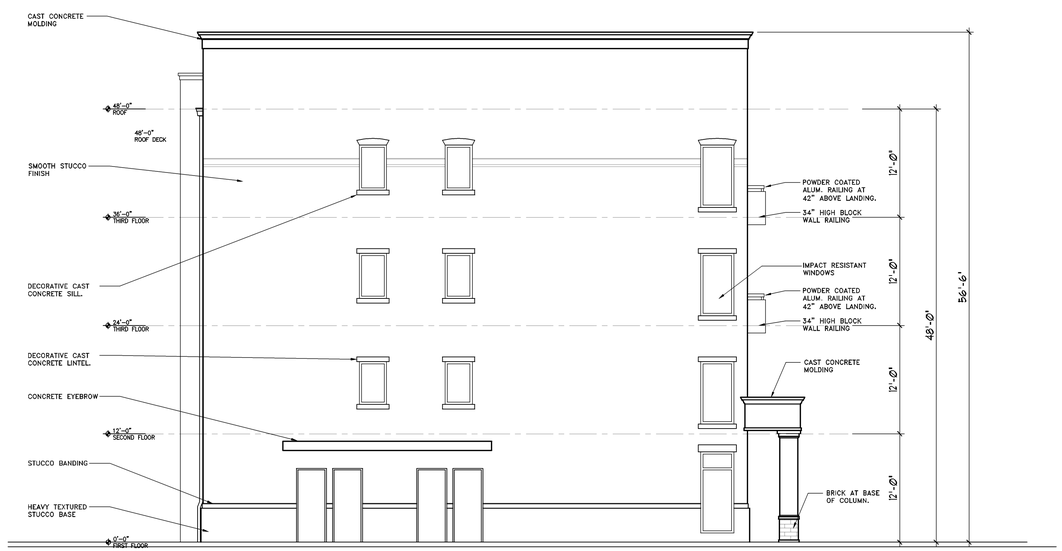

2 EAST ELEVATION SCALE: 1/8" = 1'-0"

Kaller

JOSEPH B. KALLER
&
ASSOCIATES, P.A.
AA# 26001212
2417 Hollywood Blvd. Hollywood, Florida 33020
P(954) 920 5746 phone - F(954) 926 2841
kaller@bellsouth.net

SEAL

JOSEPH B. KALLER
FLORIDA R.A. # 0009239

PROJECT TITLE

PROPOSED OFFICE BUILDING
JOEM OFFICES AT HALLANDALE
633 W HALLANDALE BCH BLVD
HALLANDALE BEACH, FL 33009

SHEET TITLE

FRONT ELEVATION

REVISIONS

No.	DATE	DESCRIPTION
1	3-06-09	DRC FIRE COMMENTS

This drawing, as an instrument of service, is and shall remain the property of the Architect and shall not be reproduced, published or used in any way without the permission of the Architect.

PROJECT No.: 06315
DATE: MARCH 04, 2008
DRAWN BY: MAURICIO
CHECKED BY: JBK

SHEET

A-04

Sellers shall accompany sale of Building Documents to prepaying bids, neither the Owner nor Architect assume responsibility for errors or misinterpretations resulting from the use of incomplete or preliminary set of Building Documents. The intent of the Contract Documents is to include all items necessary for the proper execution and completion of the work by the Contractor. The Contract Documents are complementary, and what is required by one shall be as binding as if required by all, performance by the Contractor shall be required only to the extent consistent with the Contract Documents and reasonably inferable from as being necessary to produce the intended results.