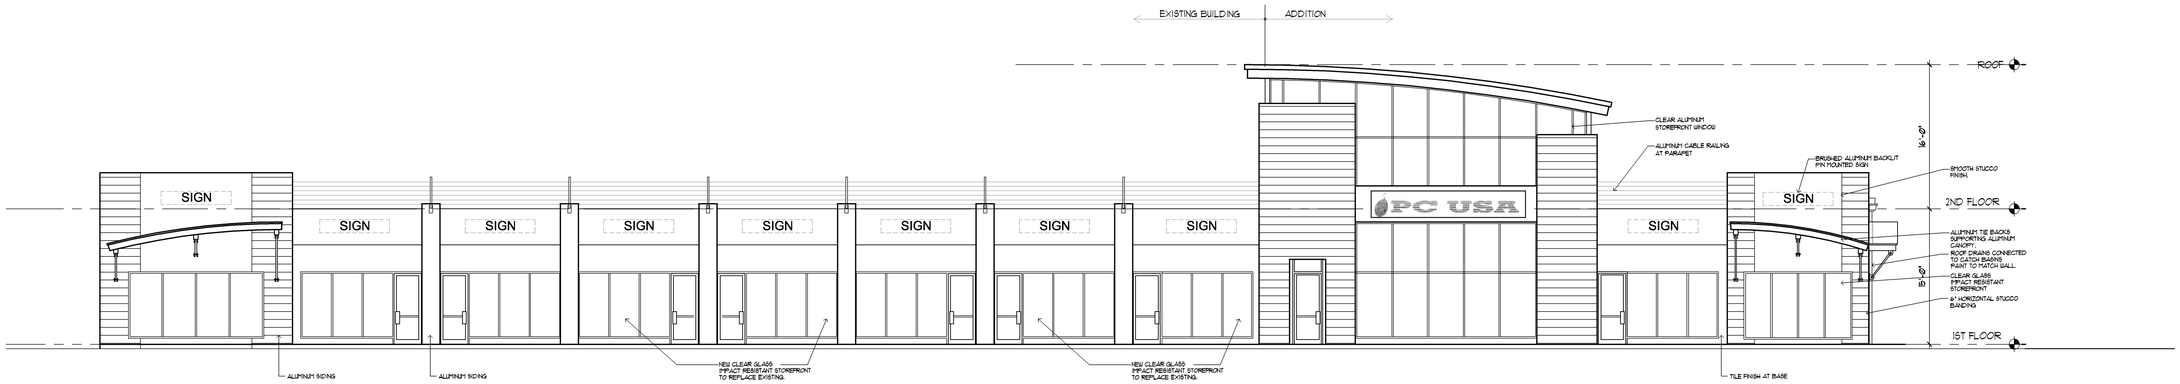

EAST ELEVATION

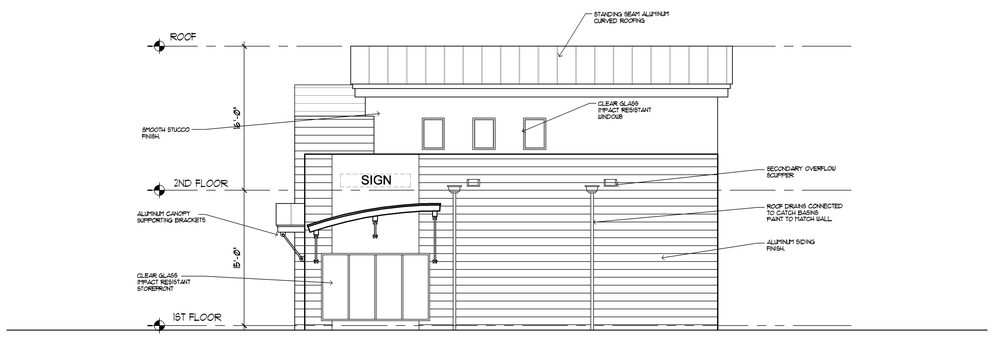

NORTH ELEVATION

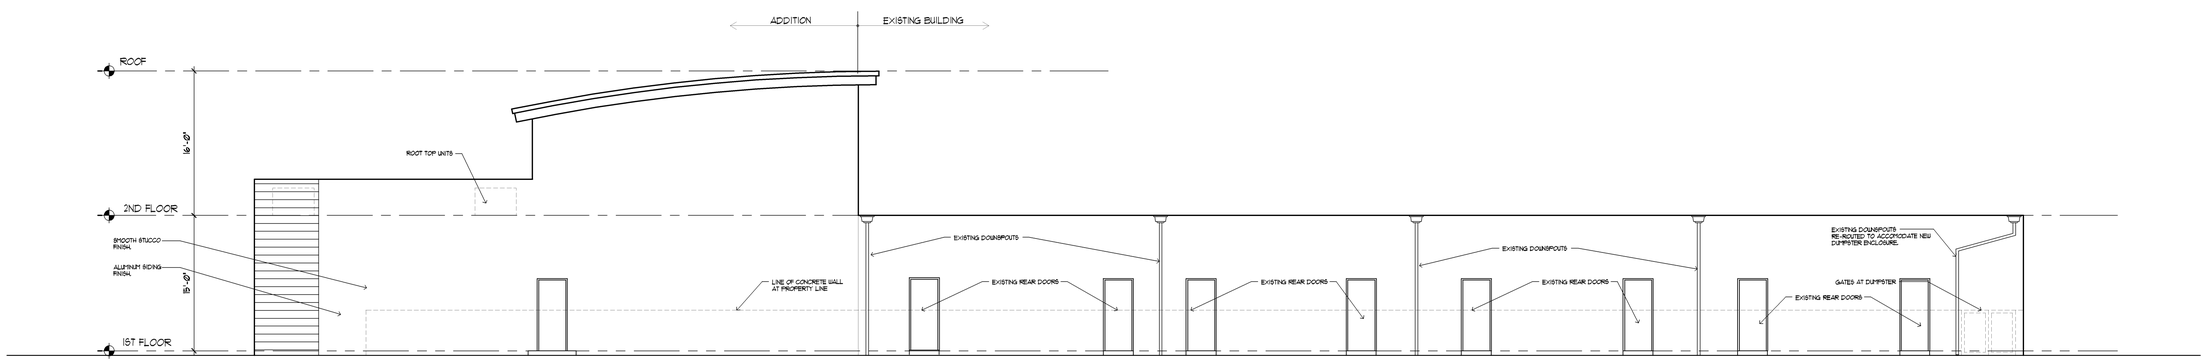

WEST ELEVATION

1 ELEVATIONS

SCALE: 1/8" = 1'-0"

Kaller

JOSEPH B. KALLER
&
ASSOCIATES, P.A.
AA# 26001212
2417 Hollywood Blvd. Hollywood, Florida 33020
P(954) 920 5746 phone - F(954) 926 2841
kaller@bellsouth.net

SEAL

JOSEPH B. KALLER
FLORIDA R.A. # 0009239

PROJECT TITLE

PROPOSED SHOPPING CENTER
PC USA
700-710 S. DIXIE HIGHWAY
HALLANDALE BEACH, FL 33009

SHEET TITLE

FLOOR PLANS

REVISIONS

No.	DATE	DESCRIPTION
1	8-8-08	PLANNING COMMENTS
2	12-11-08	OWNER CHANGES
3	3-06-09	DRC COMMENTS

This drawing, as an instrument of service, is and shall remain the property of the Architect and shall not be reproduced, published or used in any way without the permission of the Architect.

PROJECT No.: 07295
DATE: MARCH 15, 2008
DRAWN BY: TMS
CHECKED BY: JBK

SHEET

A-02

Sizes and all components shown in Building Documents is preparing bids, neither the Owner nor Architect assumes responsibility for errors or misinterpretations resulting from the use of incomplete or preliminary set of Building Documents. The intent of the Contract Documents is to include all items necessary for the proper execution and completion of the work by the Contractor. The Contractor Documents are complementary, and what is required by one shall be as binding as if required by all, performance by the Contractor shall be required only to the extent consistent with the Contract Documents and reasonably inferable from as being necessary to produce the intended results.