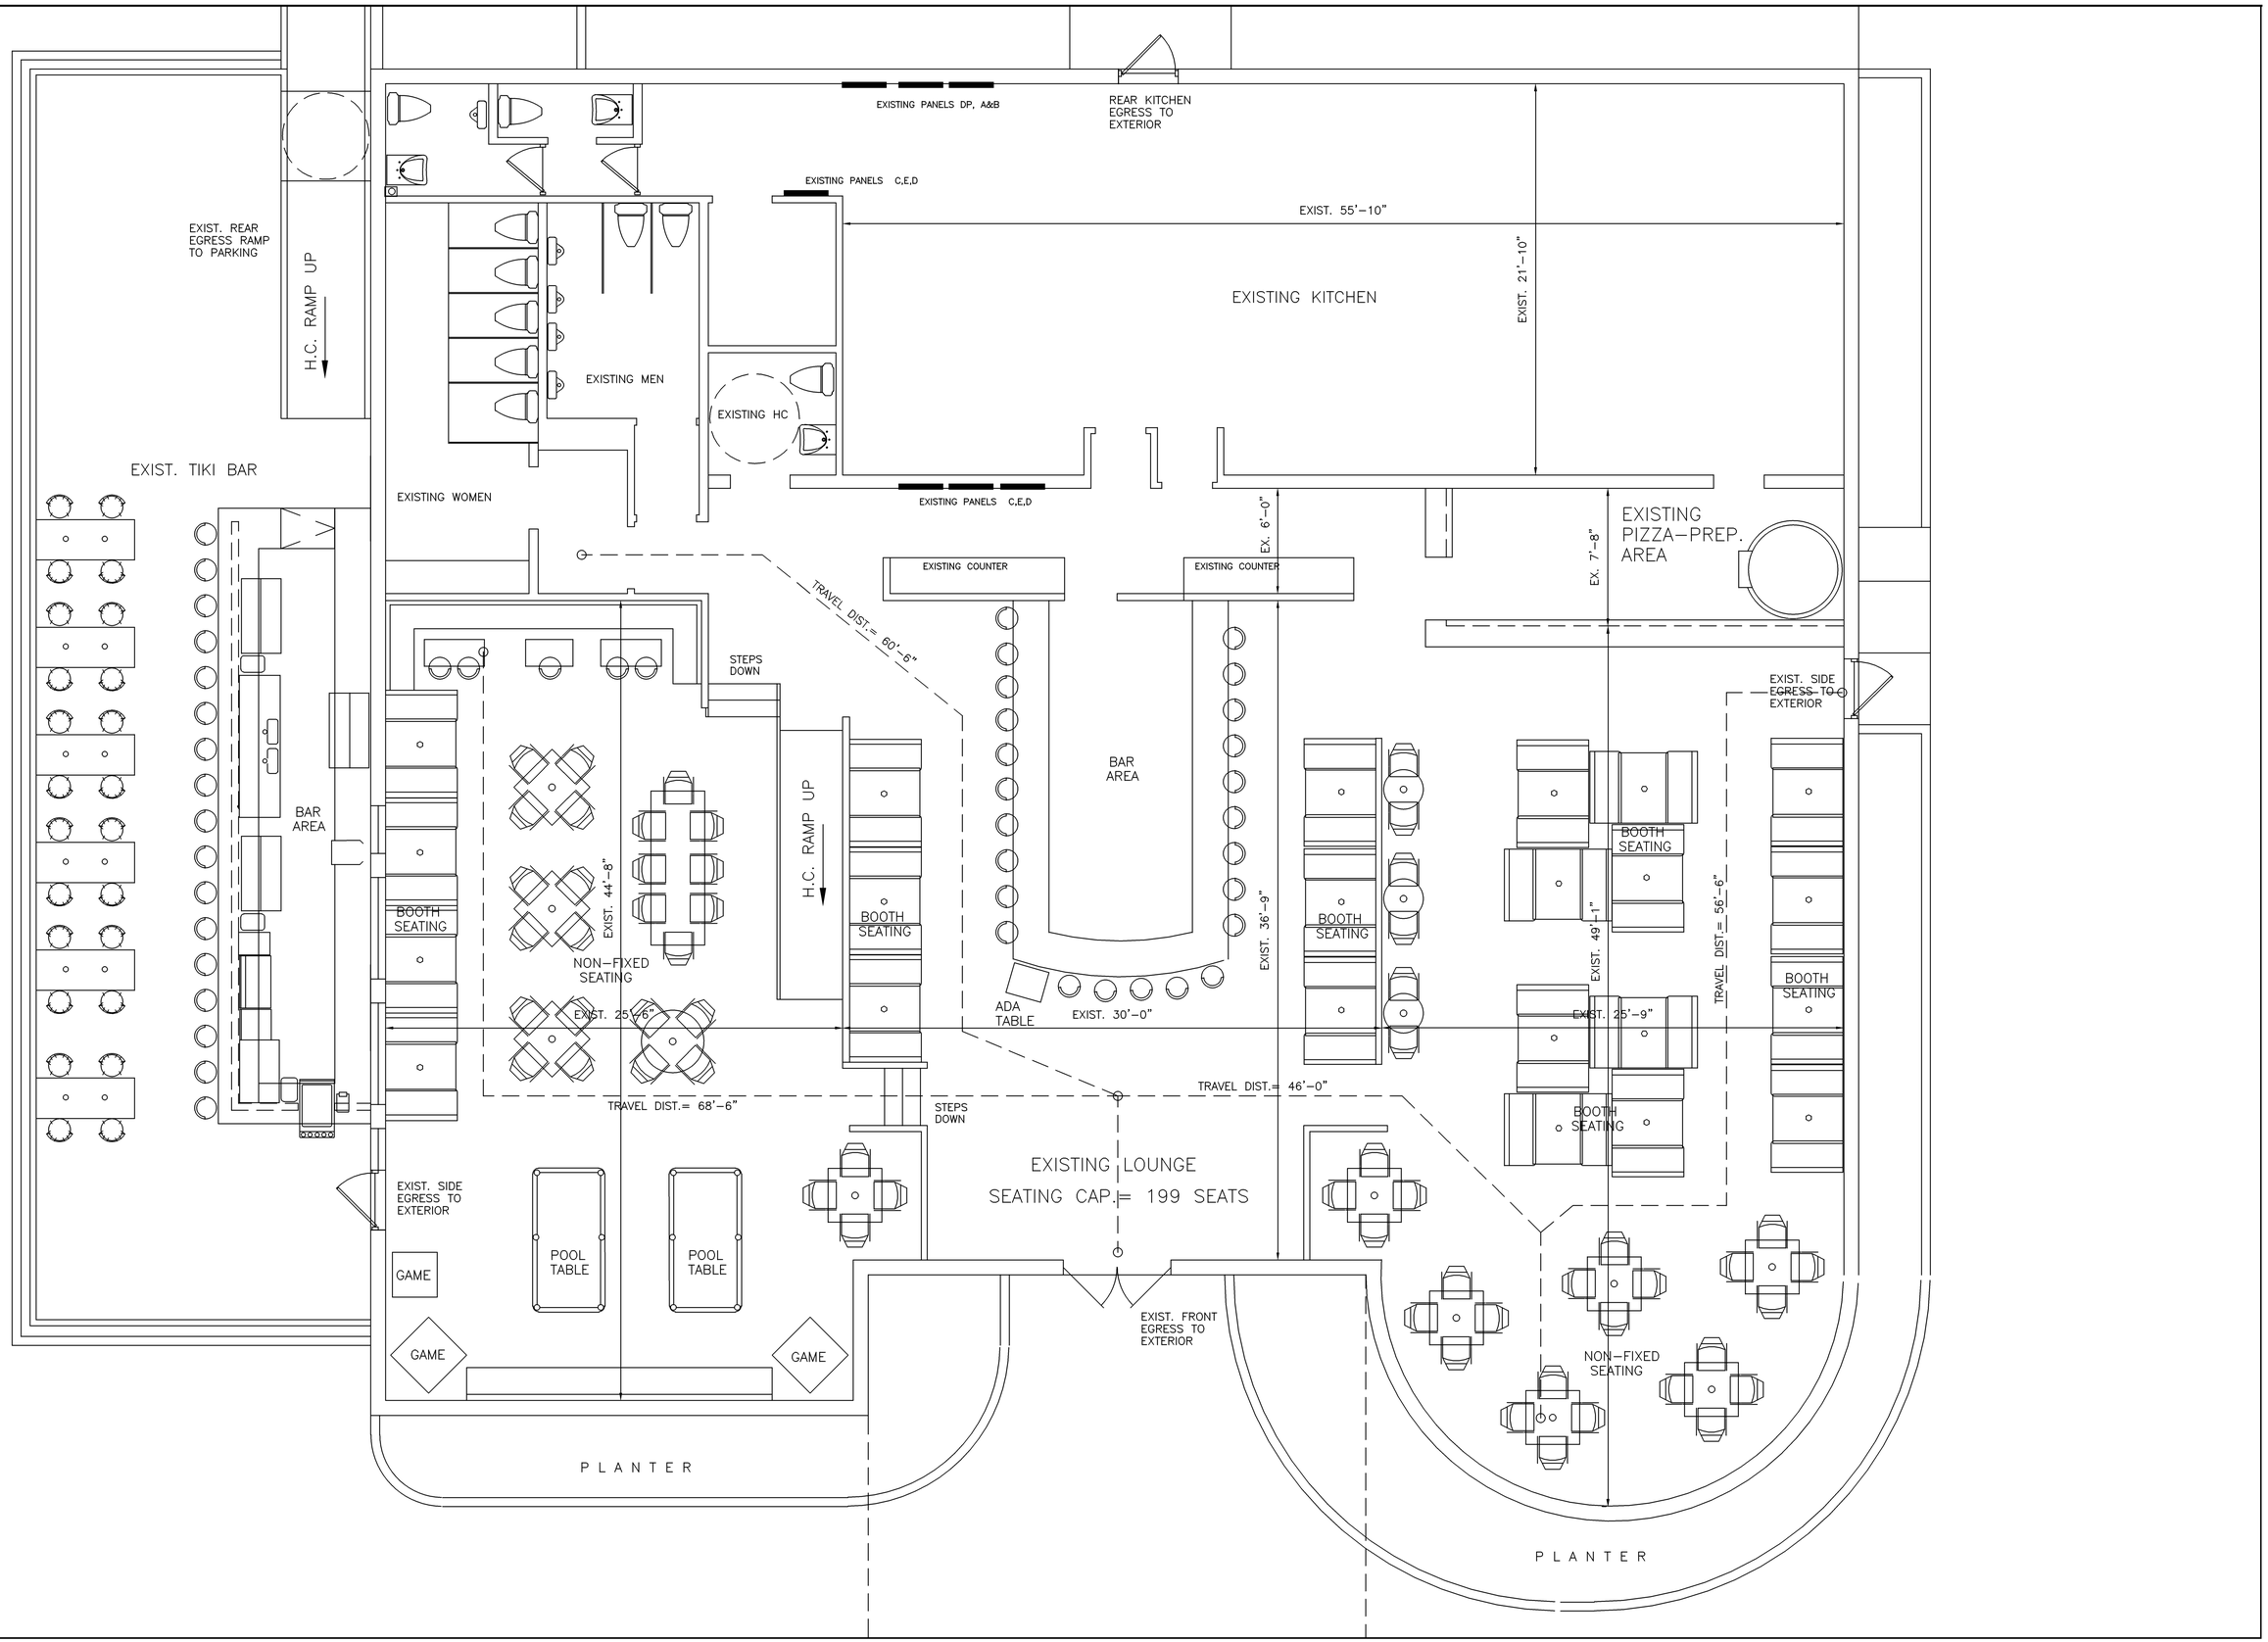

REVISIONS	BY

UPPERDECK RESTAURANT
EXISTING SEATING PLAN
CITY OF HALLANDALE, BROWARD COUNTY, FLORIDA

DATE	JULY, 2004
SCALE	1/4"=1'-0"
BY	C.R.W.
DWG	JU-0467
SHT	A-1