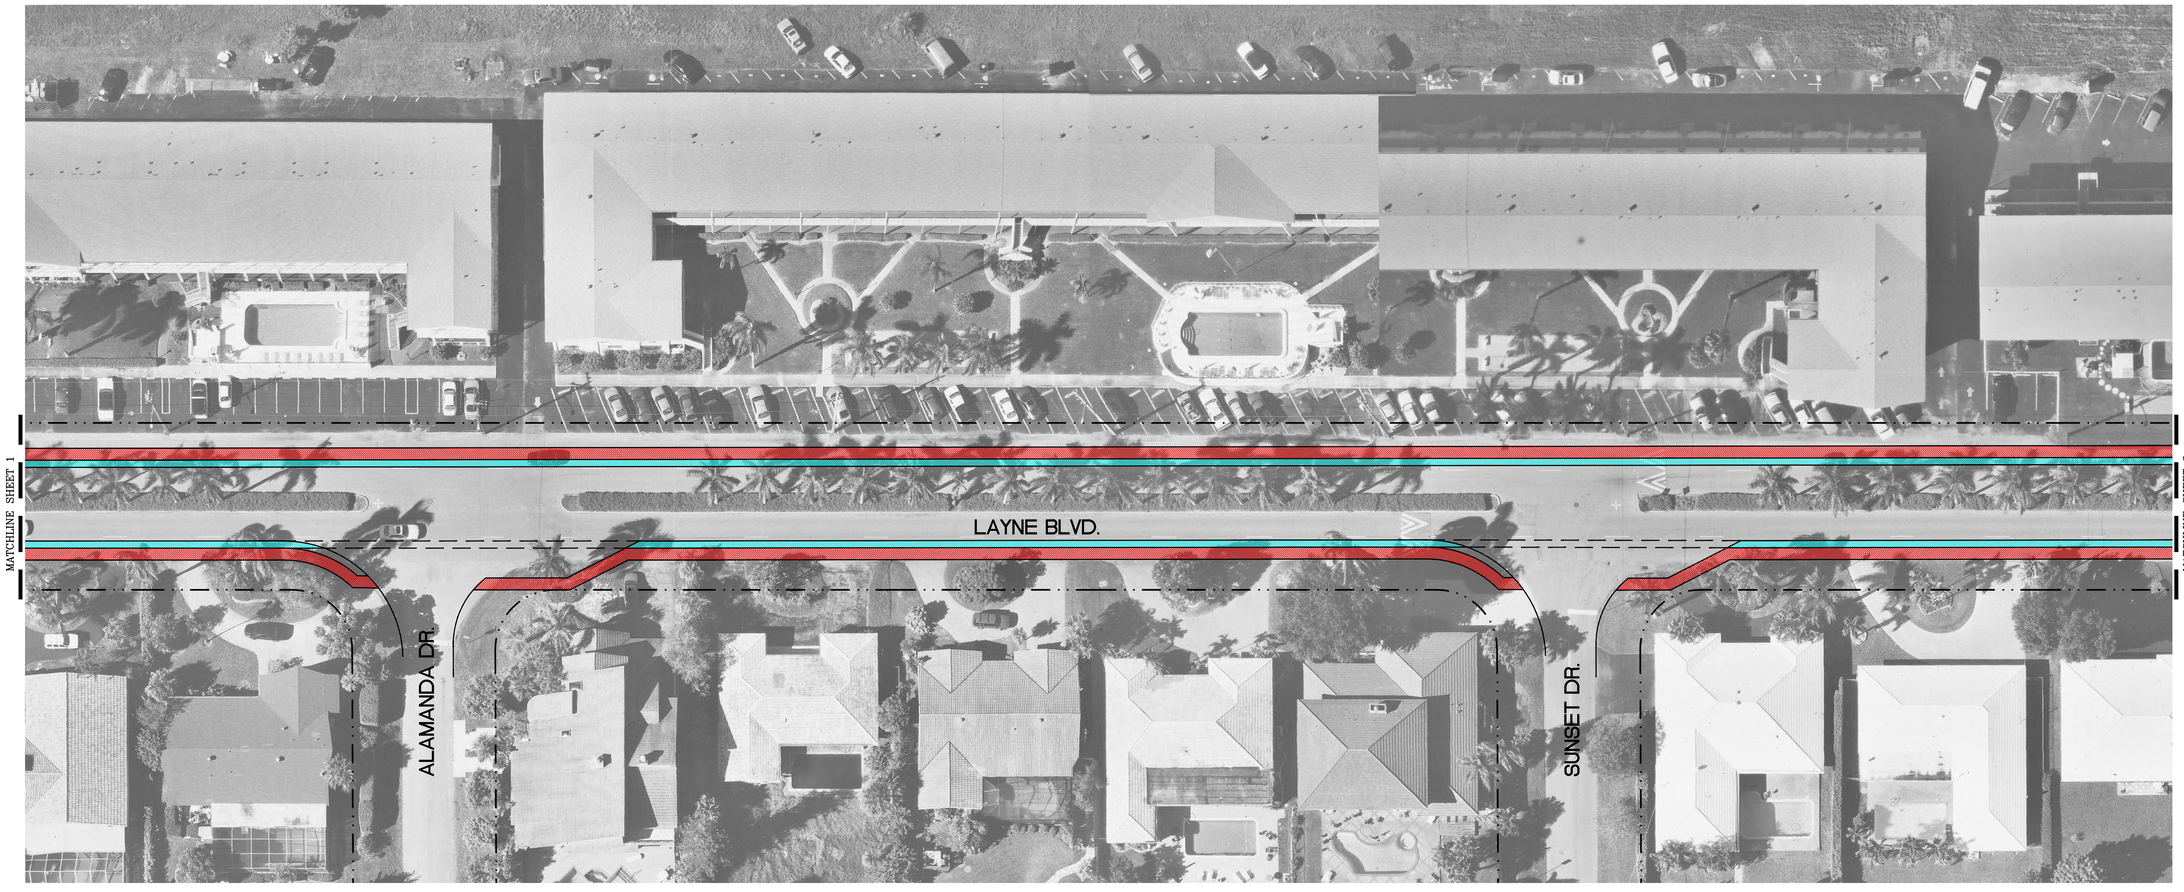

PROPOSED R.O.W. SECTION TYPICAL NORTH AND SOUTH BOUND
AREA SOUTH OF GUARD HOUSE
SCALE: N.T.S.

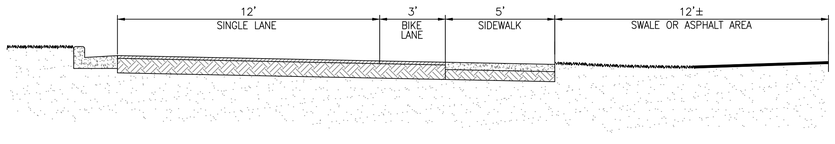

LEGEND

3' BIKE LANE
5' SIDEWALK

CITY ENGINEER
RICHARD LABINSKY, P.E.

P.E. LICENSE #34866

Revisions
No./By/Remarks/Approved

CADD File:
Field Bk. No. Pg.
Project No.

M.R. / /
Drawn by Date
R.L. / /
Chk'd by Date

Aprv'd by Date

The City of
HALLANDALE
BEACH

DEPARTMENTS OF PUBLIC WORKS, UTILITIES, AND ENGINEERING

CITY MANAGER
MARK ANTONIO

DIRECTOR OF UTILITIES
AND ENGINEERING
HECTOR CASTRO, P.E.

CITY ENGINEER
RICHARD LABINSKY, P.E.

LAYNE BLVD.
SIDEWALK
&
BIKE LANE
CONCEPT

SCALE: 1" = 30'
0 30 60

Index
File No.

Sheet No. 2 of 5