EXHIBIT "1.A"

P:\Projects\ 4216 Related Group - Monero Site Plan\Survey\SKETCH\11 SD-VACT_ROAD-OPTN3.dwg

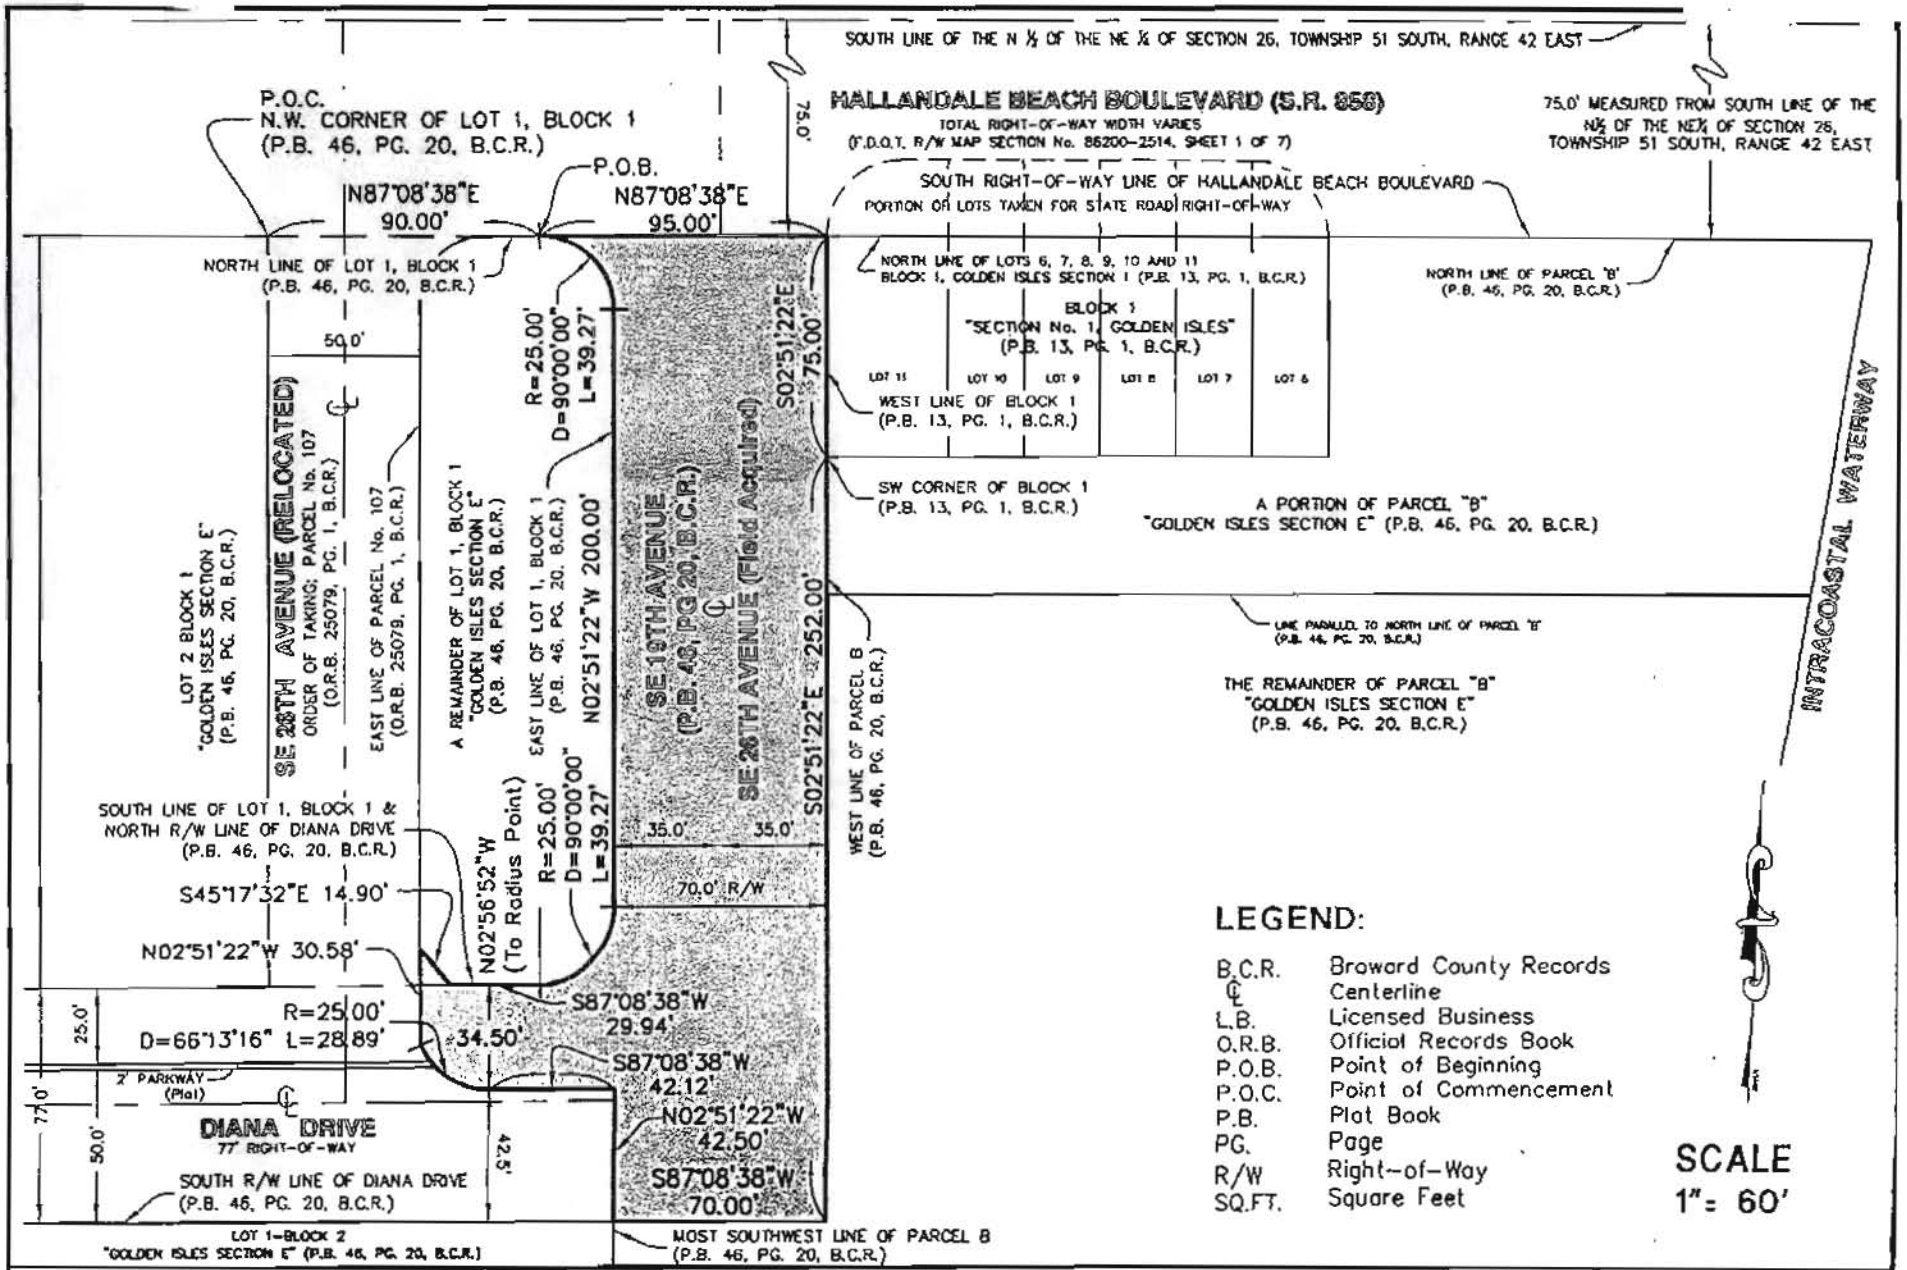

Calvin, Giordano & Associates, Inc.
EXCEPTIONAL SOLUTIONS
1800 Eller Drive, Suite 600, Fort Lauderdale, Florida 33316
Phone: 954.921.7781 Fax: 954.921.6507
Certificate of Authorization 6791

SKETCH OF DESCRIPTION
GOLDEN ISLES SECTION E
CITY OF HALLANDALE BEACH, BROWARD COUNTY, FLORIDA

SCALE	PROJECT No	SHEET
1" = 60'	11-4216	4
DATE	CAD FILE	OF 4
08-29-11	SEE TOP	