EXHIBIT 3

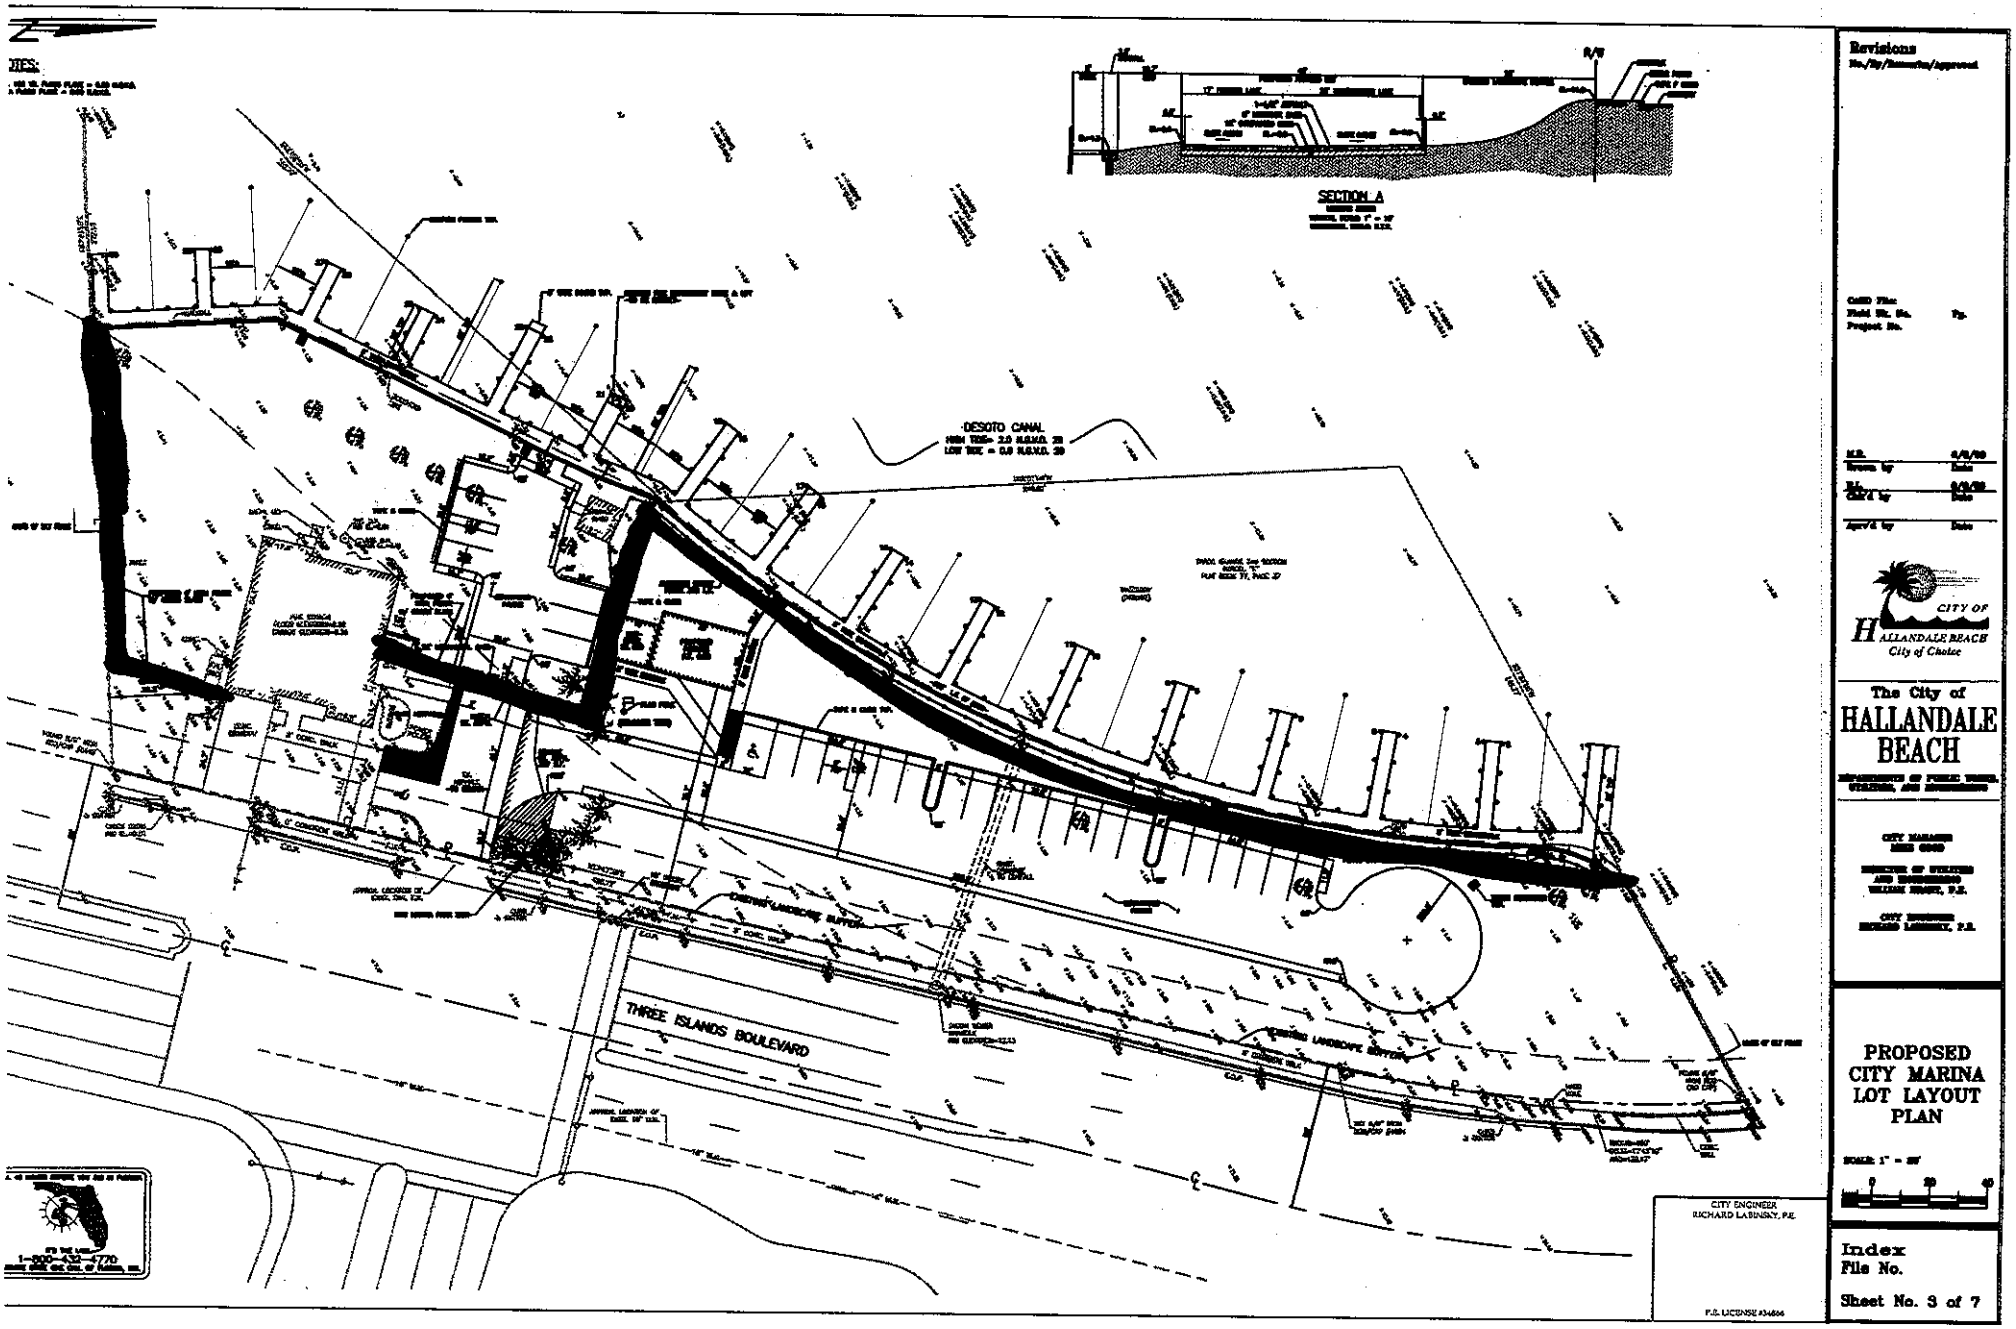

FENCE OPTION 1

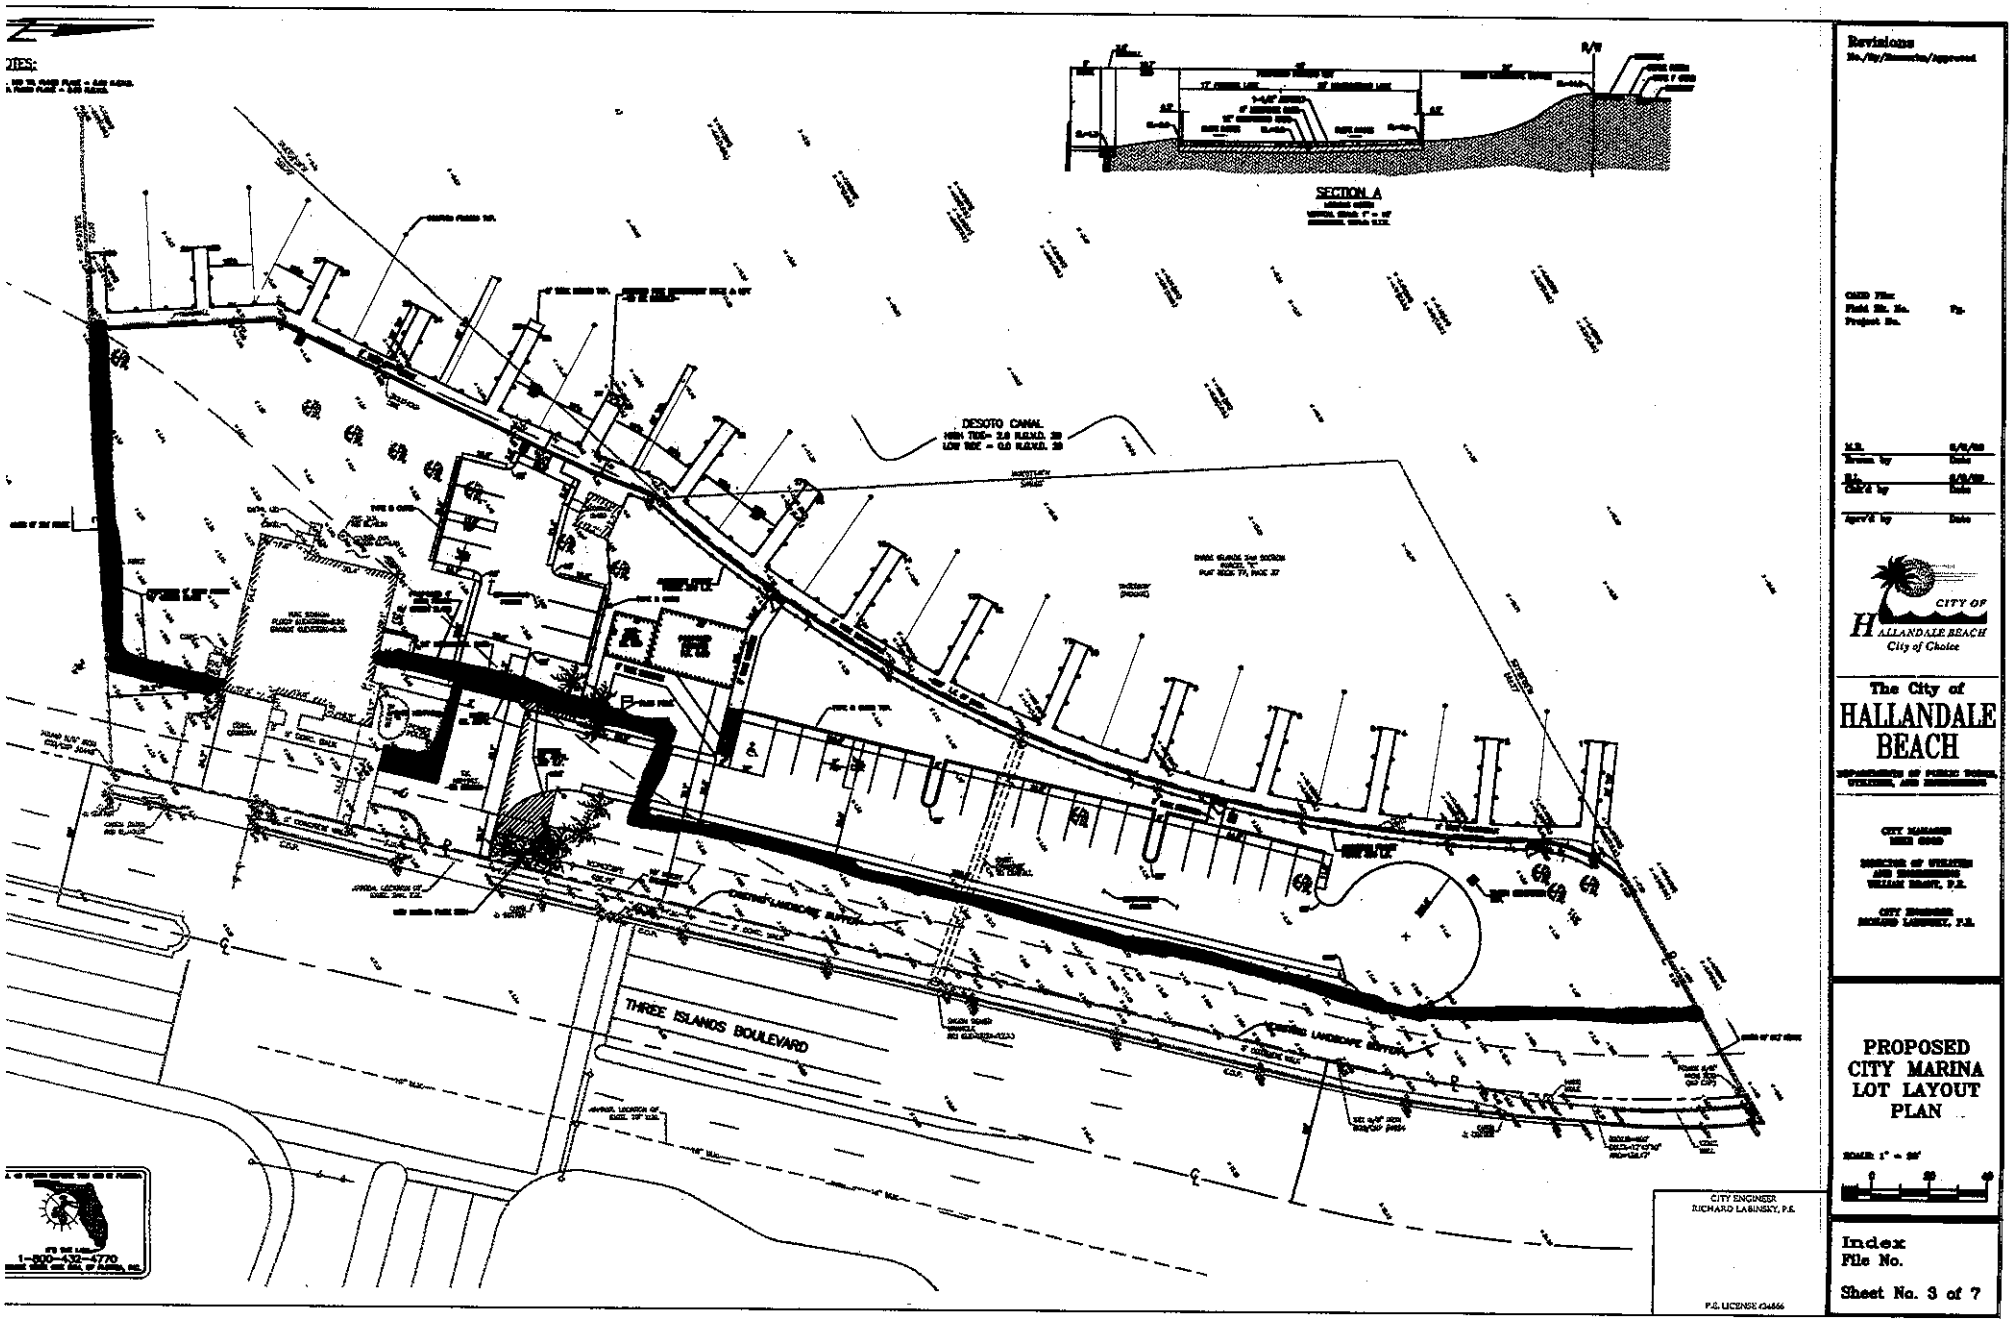

FENCE OPTION 2

NOTES:

B.C. 100 YR. FLOOD PLANE = 6.50 N.G.V.D.
FEMA FLOOD PLANE = 9.00 N.G.V.D.

SECTION A
LOOKING NORTH
VERTICAL SCALE: 1" = 10'
HORIZONTAL SCALE: N.T.S.

DESOTO CANAL
HIGH TIDE= 2.0 N.G.V.D. 29
LOW TIDE = 0.0 N.G.V.D. 29

THREE ISLANDS BOULEVARD

CALL 48 HOURS BEFORE YOU DIG IN FLORIDA
IT'S THE LAW
1-800-432-4770
SUNSHINE STATE ONE CALL OF FLORIDA, INC.

CITY ENGINEER
RICHARD LABINSKY, P.E.

P.E. LICENSE #34846

Revisions
No./By/Remarks/Approved

CADD File:
Field Bk. No. Pg.
Project No.

M.R.	6/6/09
Drawn by	Date
R.L.	6/6/09
Chk'd by	Date
Aprv'd by	Date

CITY OF HALLANDALE BEACH
City of Choice

The City of
HALLANDALE BEACH
DEPARTMENTS OF PUBLIC WORKS, UTILITIES, AND ENGINEERING

CITY MANAGER
MIKE GOOD

DIRECTOR OF UTILITIES AND ENGINEERING
WILLIAM SHANT, P.E.

CITY ENGINEER
RICHARD LABINSKY, P.E.

PROPOSED CITY MARINA LOT LAYOUT PLAN

SCALE: 1" = 20'
0 20 40

Index
File No.

Sheet No. 3 of 7

FENCE OPTION 3