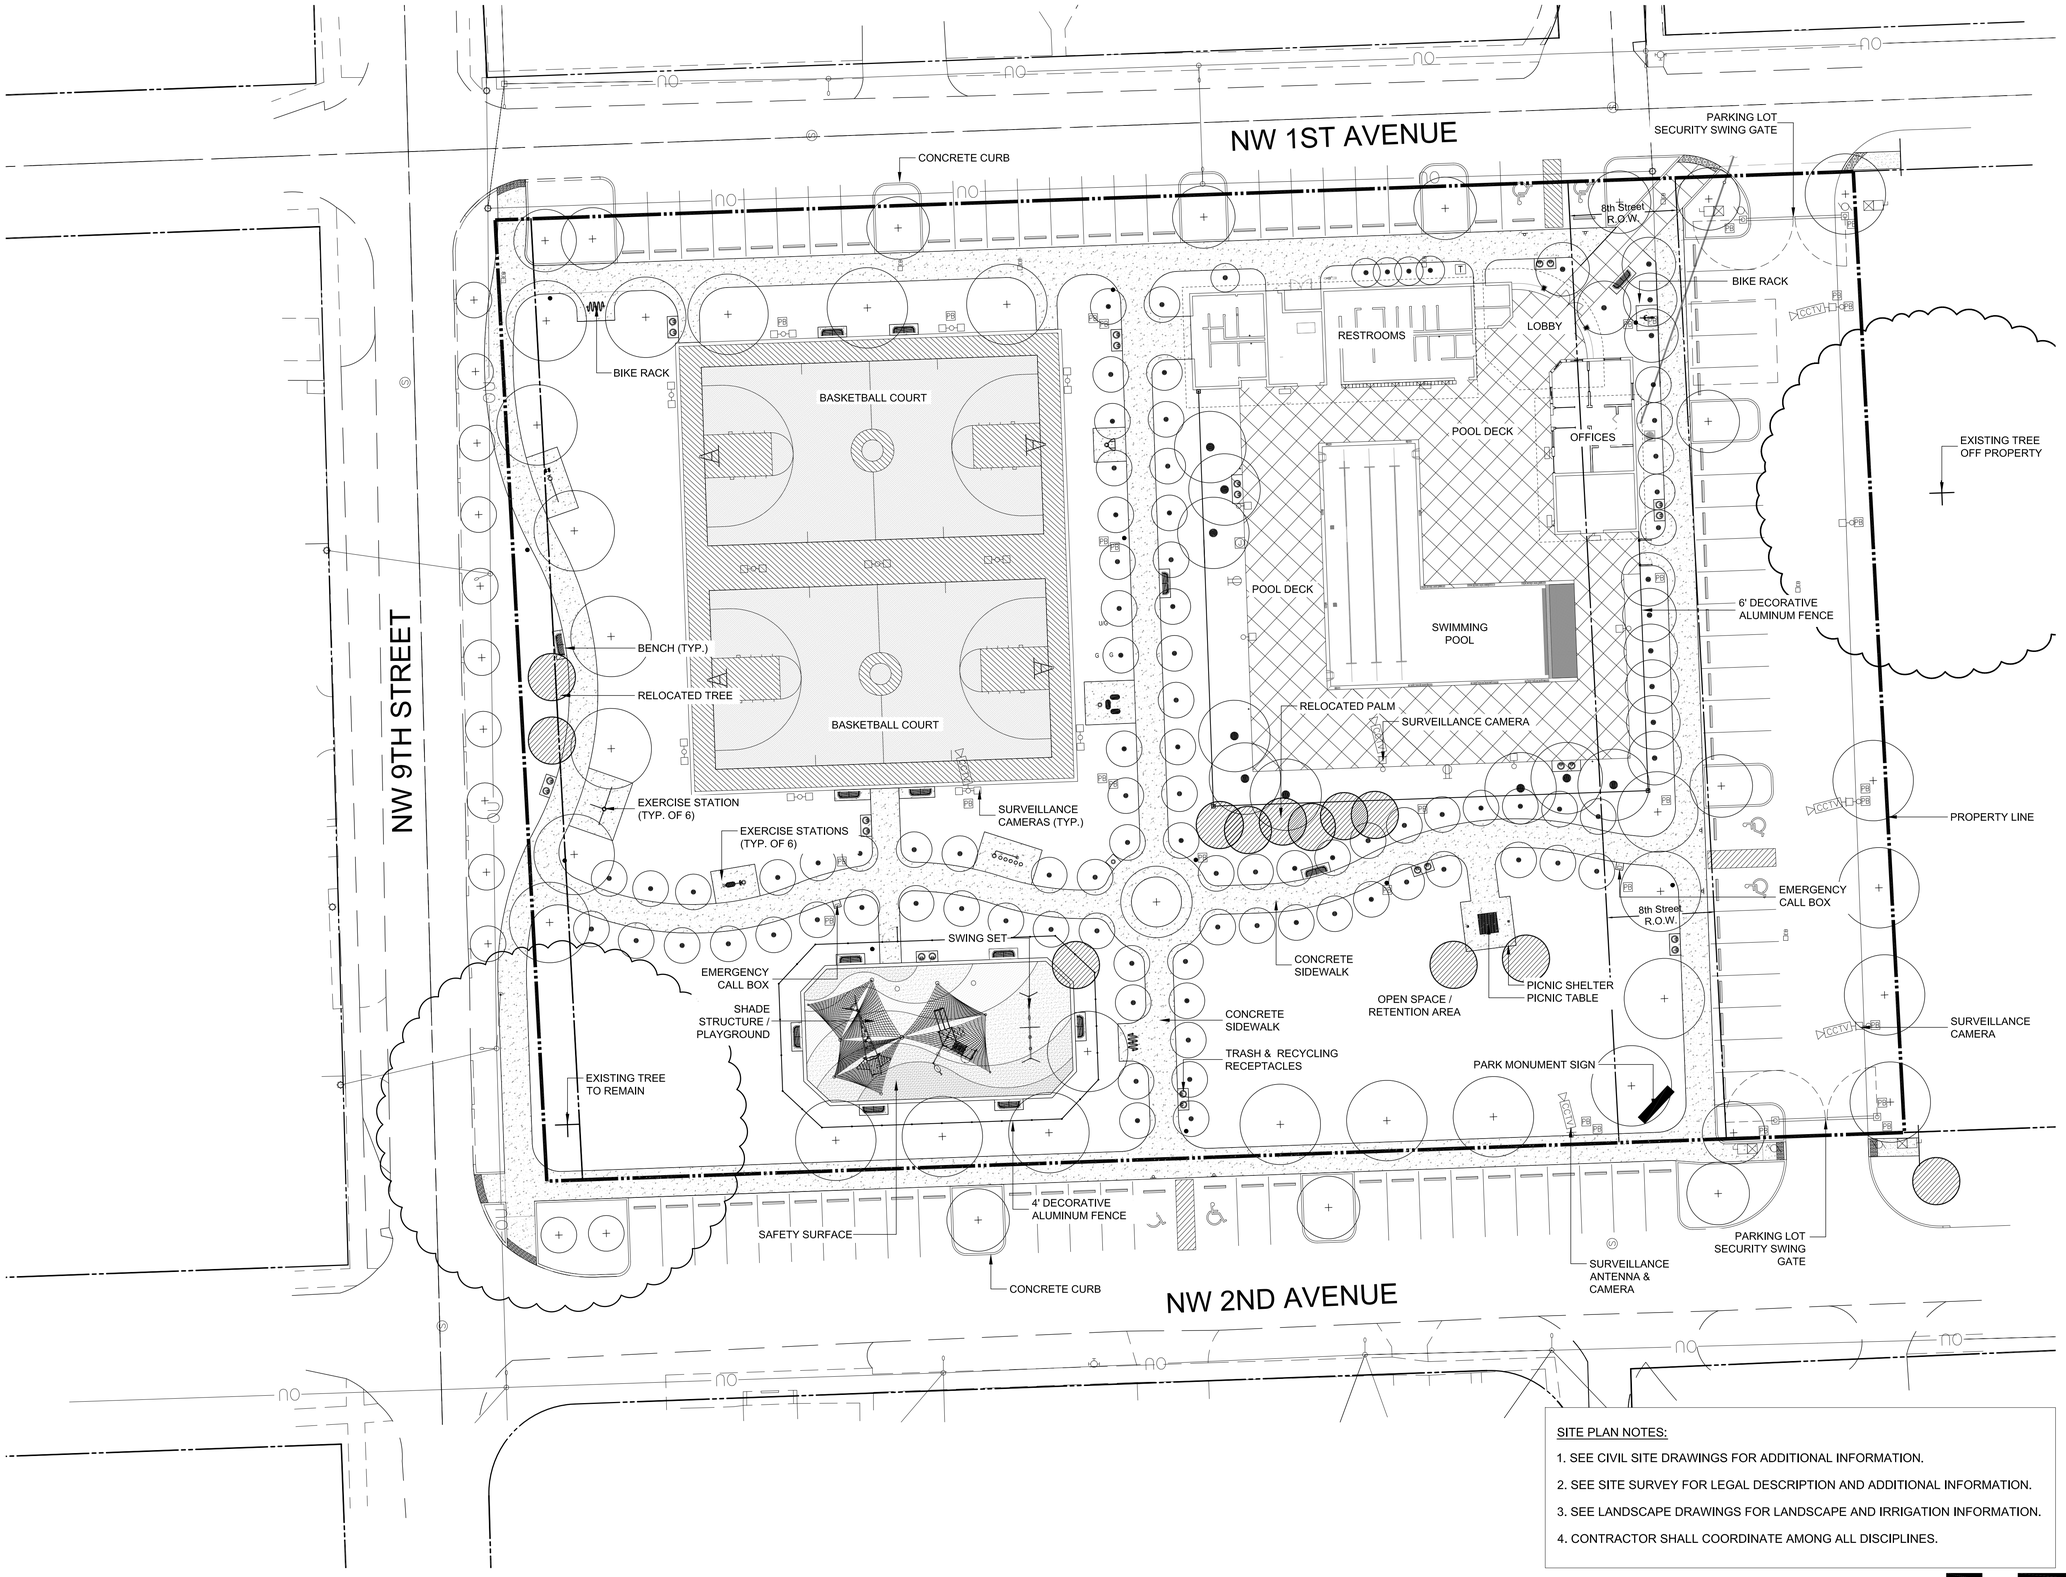

SITE PLAN NOTES:

1. SEE CIVIL SITE DRAWINGS FOR ADDITIONAL INFORMATION.
2. SEE SITE SURVEY FOR LEGAL DESCRIPTION AND ADDITIONAL INFORMATION.
3. SEE LANDSCAPE DRAWINGS FOR LANDSCAPE AND IRRIGATION INFORMATION.
4. CONTRACTOR SHALL COORDINATE AMONG ALL DISCIPLINES.

BERMELLO • AJAMIL & PARTNERS • INC
Architecture • Engineering • Planning • Interior Design • Landscape Architecture
2601 South Bayshore Drive, 10th Floor
Miami, Florida 33133
(305) 859-2050
Fax (305) 860-3700

PREPARED FOR:

Hallandale Beach
PROGRESS. INNOVATION. OPPORTUNITY.

CITY OF HALLANDALE BEACH

400 SOUTH FEDERAL HIGHWAY
HALLANDALE BEACH, FL 33009

CONSULTANT DISCIPLINE:

STATE OF FLORIDA
KIRK J. OLNEY
LA0001705
REGISTERED LANDSCAPE ARCHITECT

KIRK J. OLNEY
LA0001705

90% CONSTRUCTION DOCUMENTS MAY 16, 2013

REVISIONS:

PROJECT NAME:

BF JAMES PARK

PROJECT ADDRESS:
151 NW 9TH STREET
HALLANDALE BEACH, FL 33009

NOTES:

PROJECT NO.	12022
SCALE:	1" = 20'-0"
DATE:	DECEMBER 14, 2013
DRAWN:	KJO
CHECKED:	RPH
CADD FILE:	

DRAWING TITLE:

SITE PLAN

SHEET NO.

SP-0