EXHIBIT 2

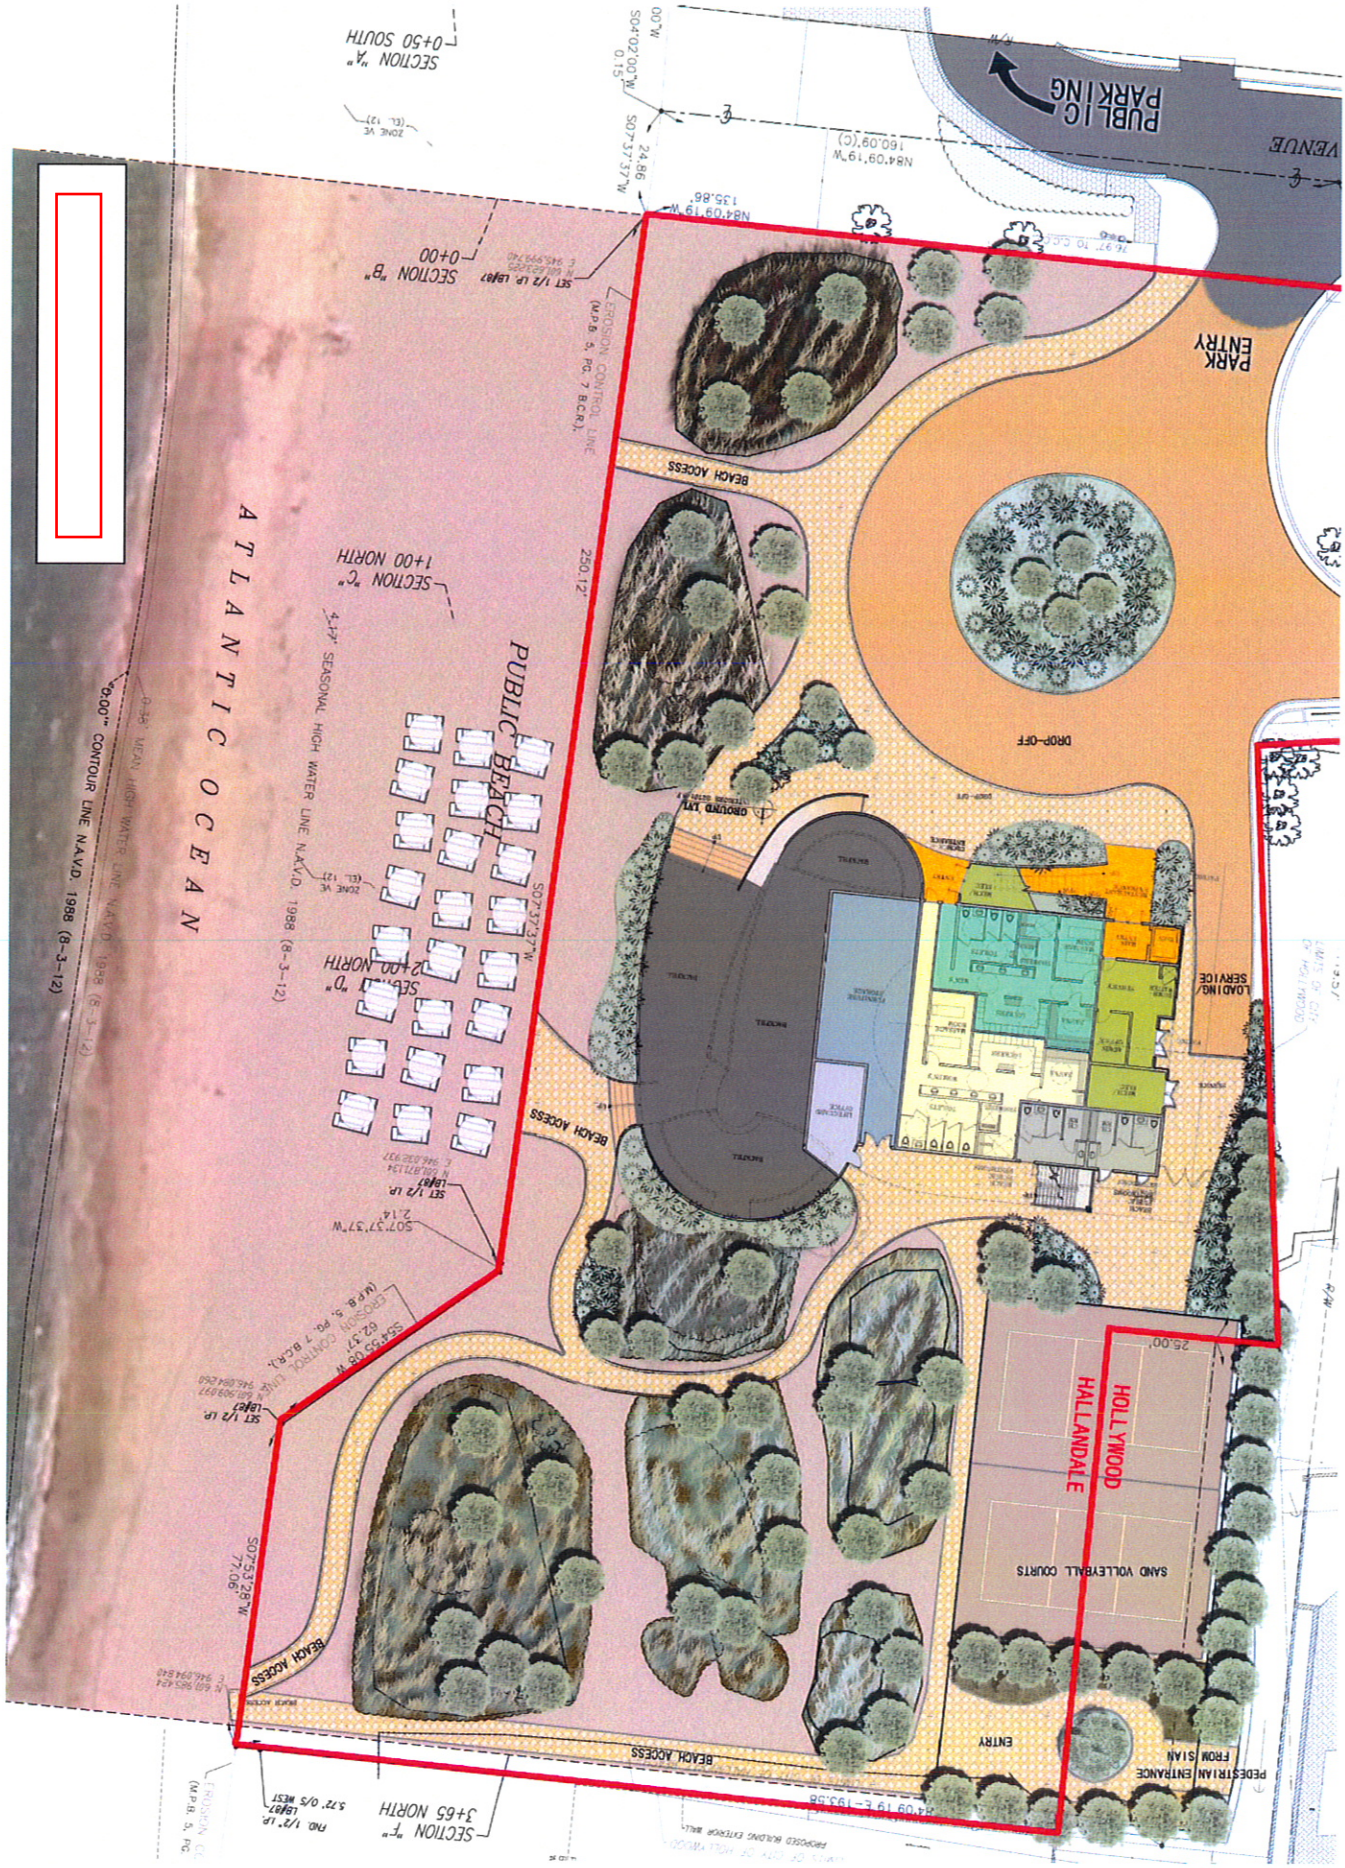
ATLANTIC OCEAN
PUBLIC BEACH
PUBLIC PARKING
VENUE
PARK ENTRY
DROP-OFF
LOADING/ SERVICE
BEACH ACCESS
SAND VOLLEYBALL COURTS
HOLLYWOOD
HALLANDALE
ENTRY
PEDESTRIAN ENTRANCE FROM SIAN
SECTION "A" 0+50 SOUTH
SECTION "B" 0+00
SECTION "C" 1+00 NORTH
SECTION "D" 2+00 NORTH
SECTION "E" 3+65 NORTH
EROSION CONTROL LINE (M.P.B. 5, PG. 7 B.C.R.)
4.47' SEASONAL HIGH WATER LINE N.A.V.D. 1988 (8-3-12)
0.00' CONTOUR LINE N.A.V.D. 1988 (8-3-12)
250.12'
77.06'
26.00'