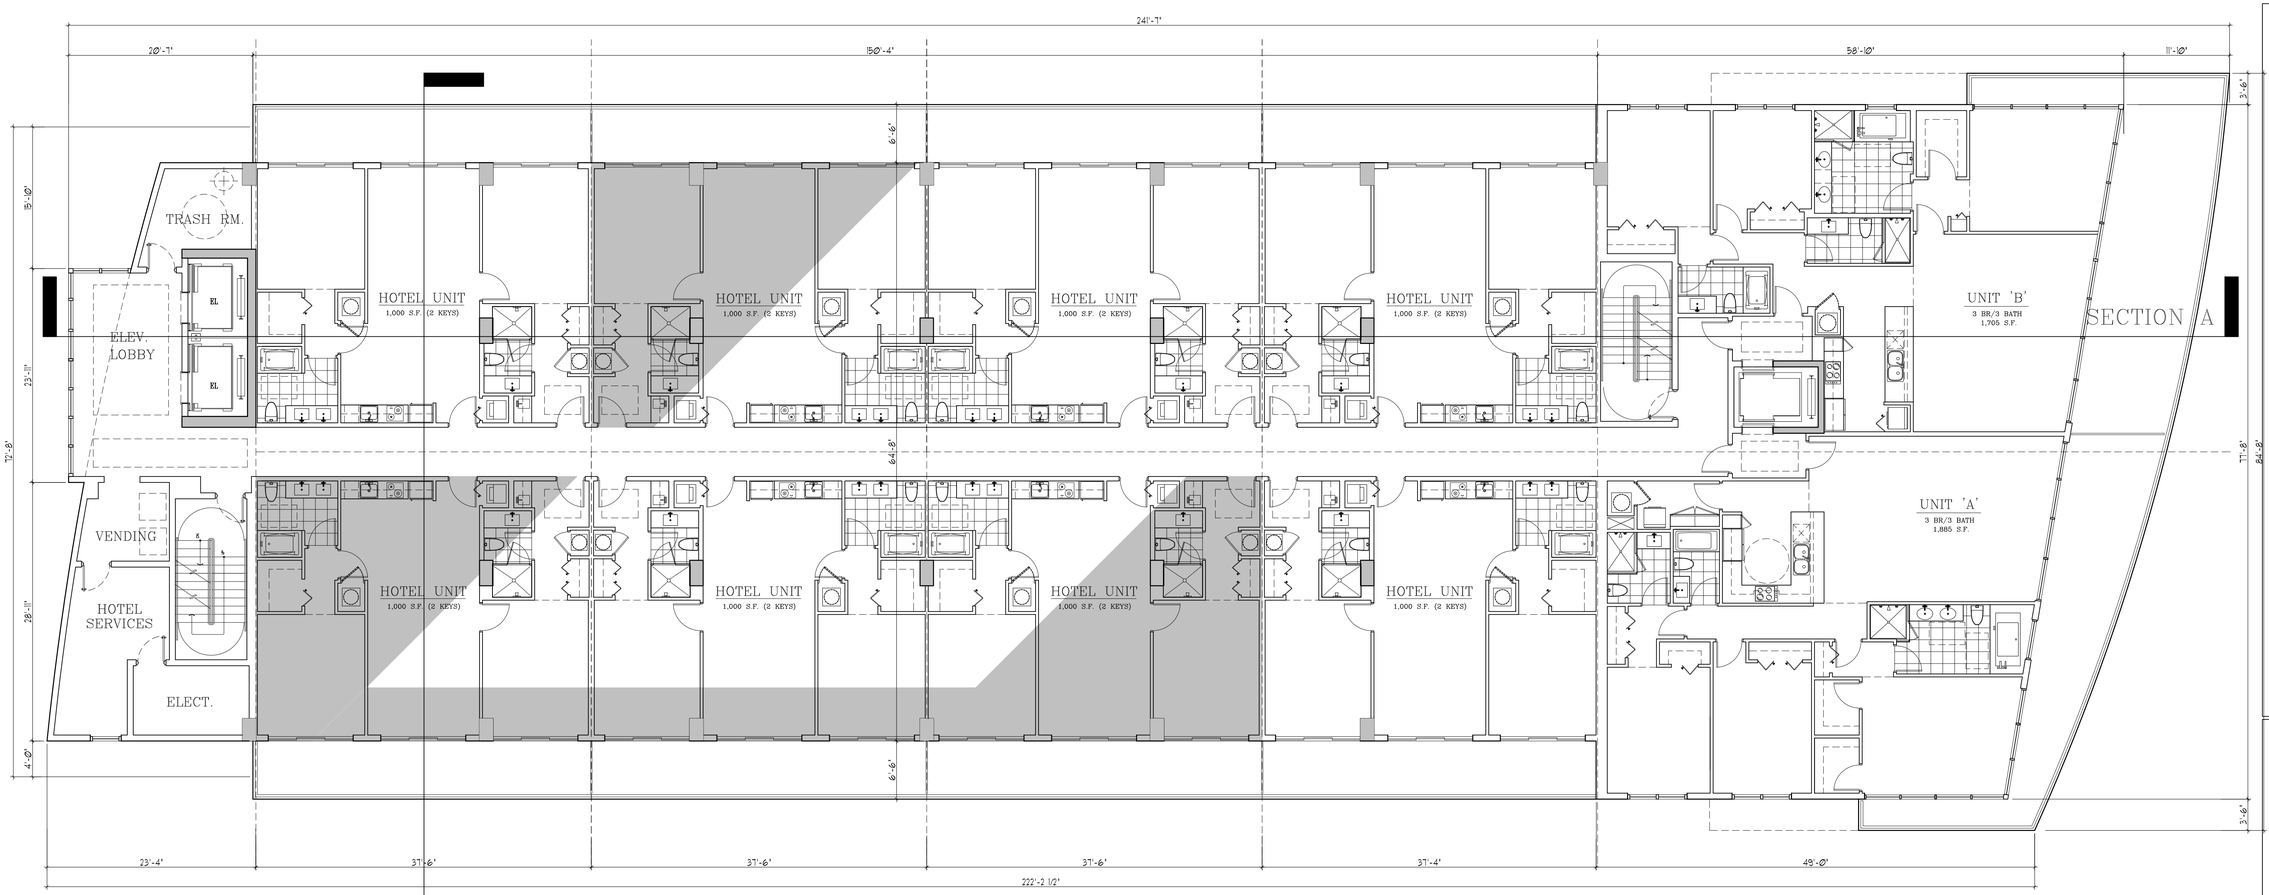

SECTION B

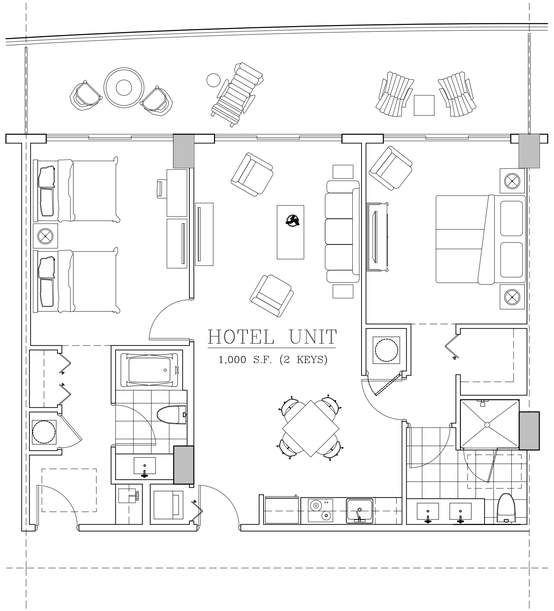

TYP HOTEL UNIT PLAN

LEVEL 7-28 1/4" SCALE

N

TYPICAL TOWER PLAN

LEVEL 7-28

1/8" SCALE

COHEN · FREEDMAN · ENCINOSA & ASSOC.
Architects, PA AA C000779
8085 N.W. 155th Street Miami Lakes, Florida 33016 305 826 3999

PRELIMINARY DESIGN FOR:
BEACHWALK
HALLANDALE BEACH, FLORIDA

revisions:

drawn by:

issue date: 07-15-11

sheet no: A.6

project: 3105