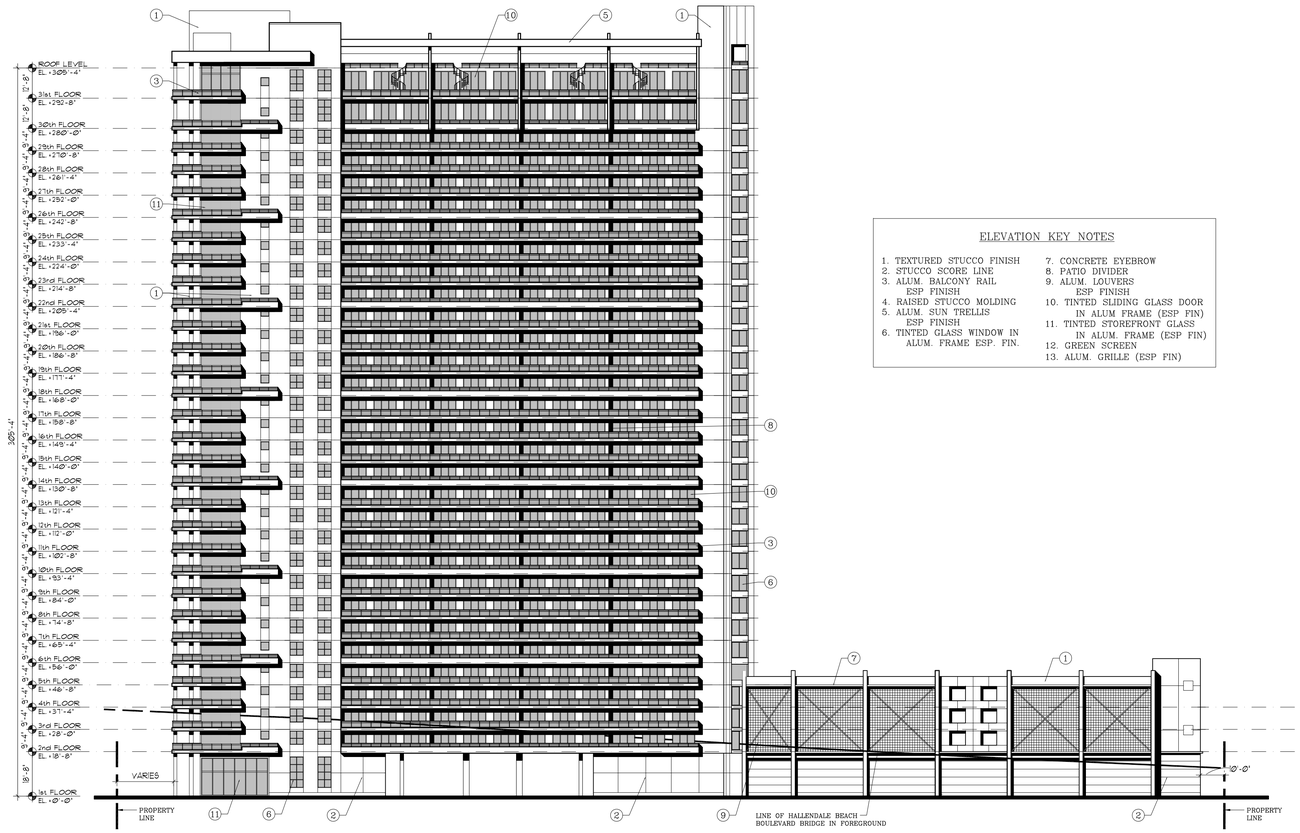

NORTH ELEVATION

SCALE 1:30

ELEVATION KEY NOTES

1. TEXTURED STUCCO FINISH
2. STUCCO SCORE LINE
3. ALUM. BALCONY RAIL ESP. FINISH
4. RAISED STUCCO MOLDING
5. ALUM. SUN TRELLIS ESP. FINISH
6. TINTED GLASS WINDOW IN ALUM. FRAME ESP. FIN.
7. CONCRETE EYEBROW
8. PATIO DIVIDER
9. ALUM. LOUVERS ESP. FINISH
10. TINTED SLIDING GLASS DOOR IN ALUM FRAME (ESP FIN)
11. TINTED STOREFRONT GLASS IN ALUM. FRAME (ESP FIN)
12. GREEN SCREEN
13. ALUM. GRILLE (ESP FIN)

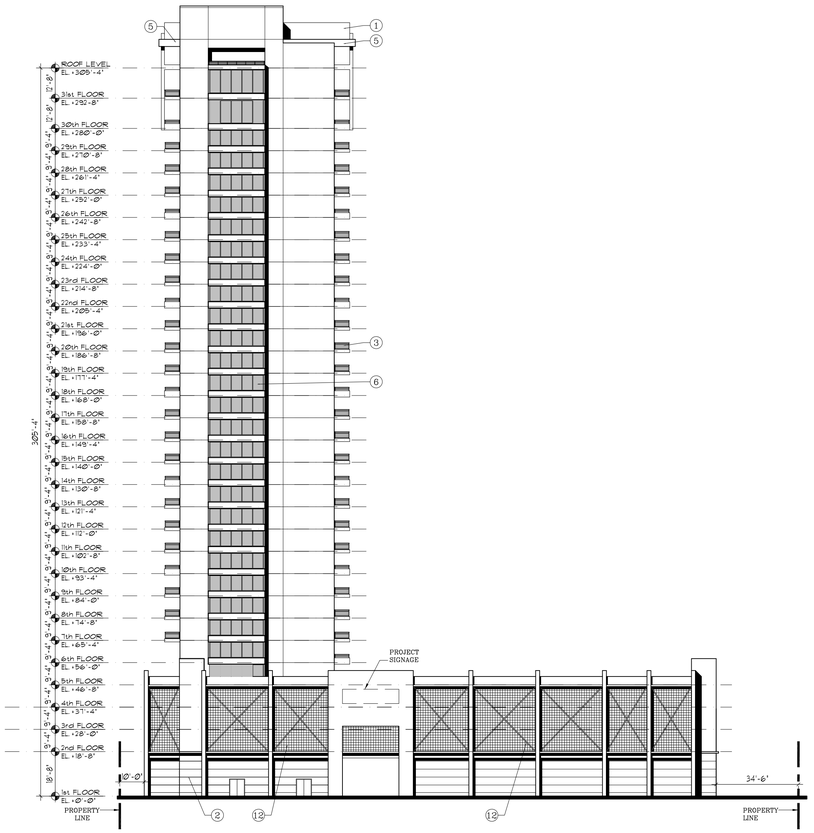

WEST ELEVATION

SCALE 1:30

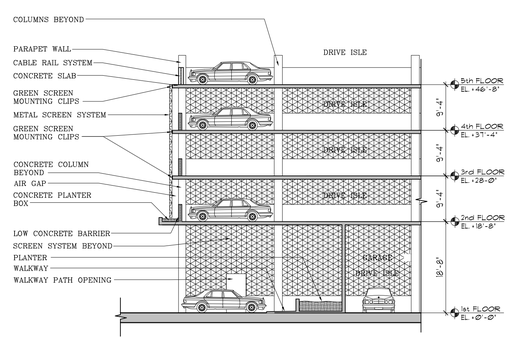

VERTICAL SECTION THRU EAST GARAGE ELEVATION

N.T.S.

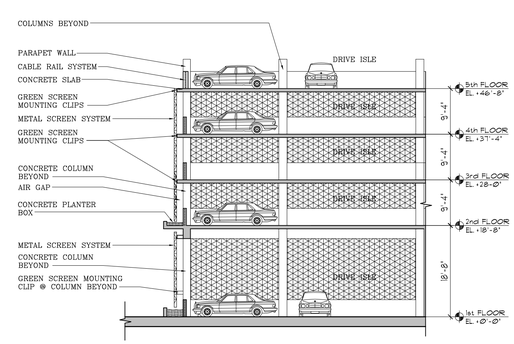

VERTICAL SECTION THRU NORTH-SOUTH-WEST GARAGE ELEVATION

N.T.S.

COHEN · FREEDMAN · ENCINOSA & ASSOC.
Architects, PA AA C000779
8085 N.W. 155th Street Miami Lakes, Florida 33016 305 826 3999

PRELIMINARY DESIGN FOR:
BEACHWALK
HALLANDALE BEACH, FLORIDA

revisions:

drawn by:

issue date: 07-15-11

sheet no: A.7

project: 3105