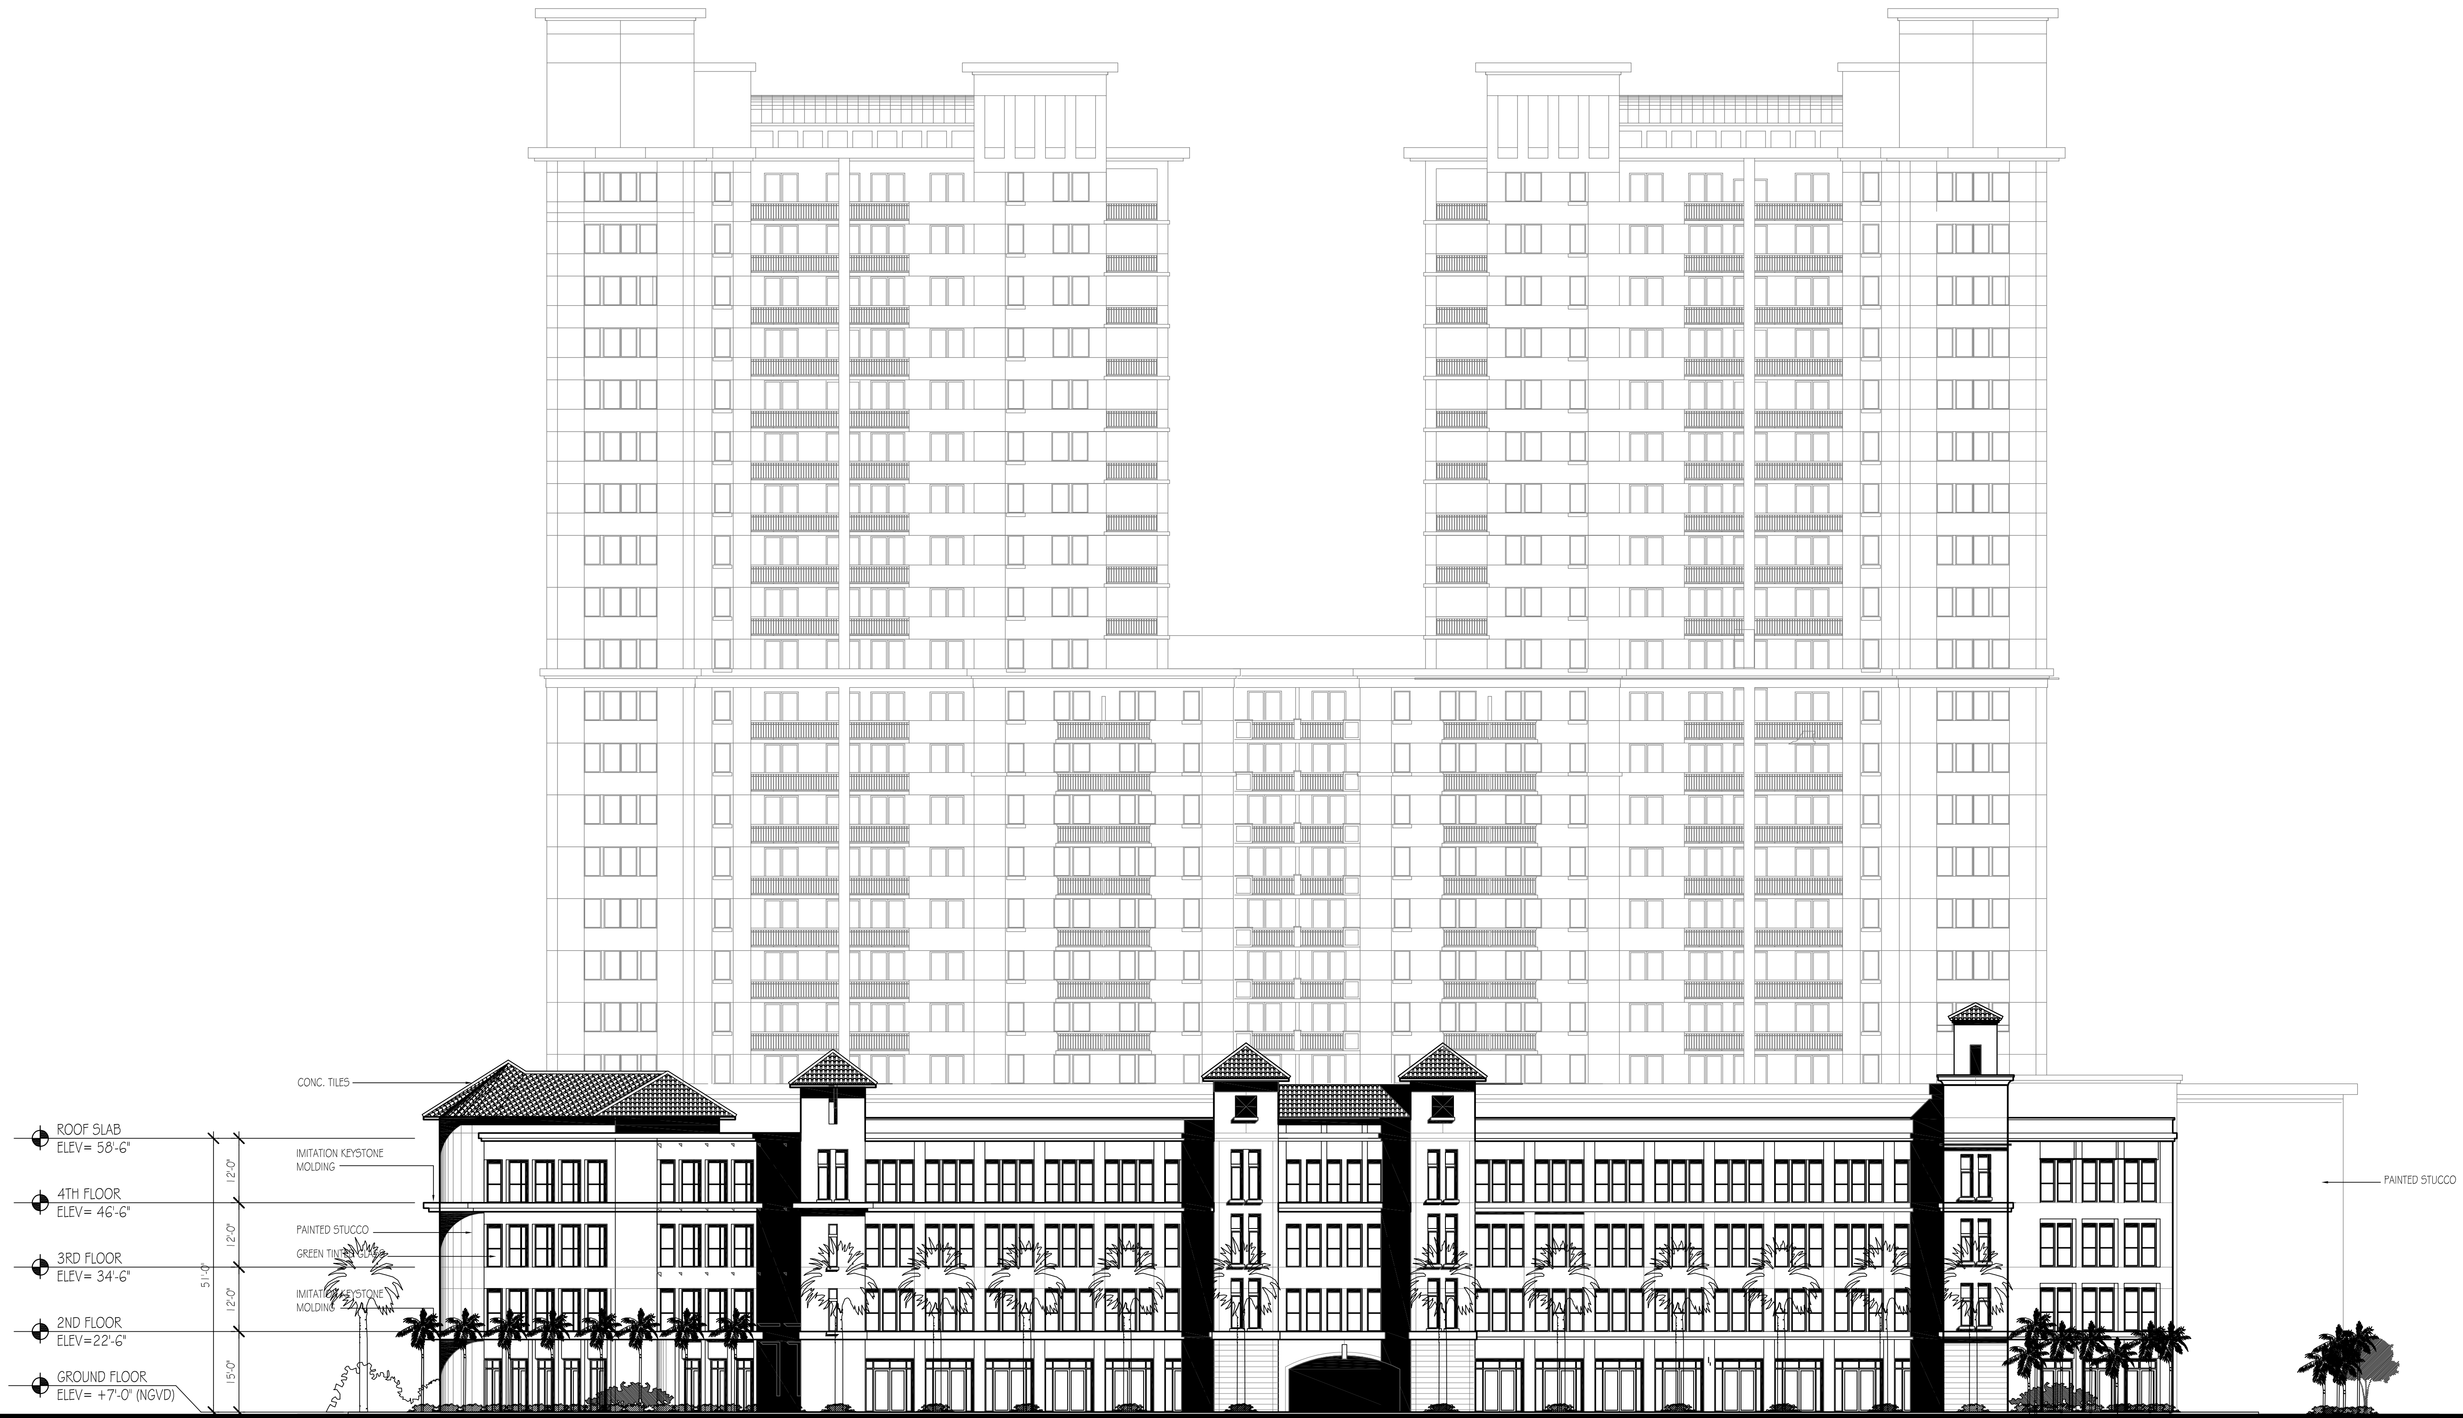

NORTH ELEVATION (Hallandale beach BLVD)

OASIS

HALLANDALE BEACH

Developed by Beacon Investment properties LLC Design by Bermello, Ajamil and Partners, Inc: Architecture - Engineering - Planning - Interior Design - Landscape Architecture

A12

Date: March 5th, 2006
Large Scale final submittal: April 3,2008