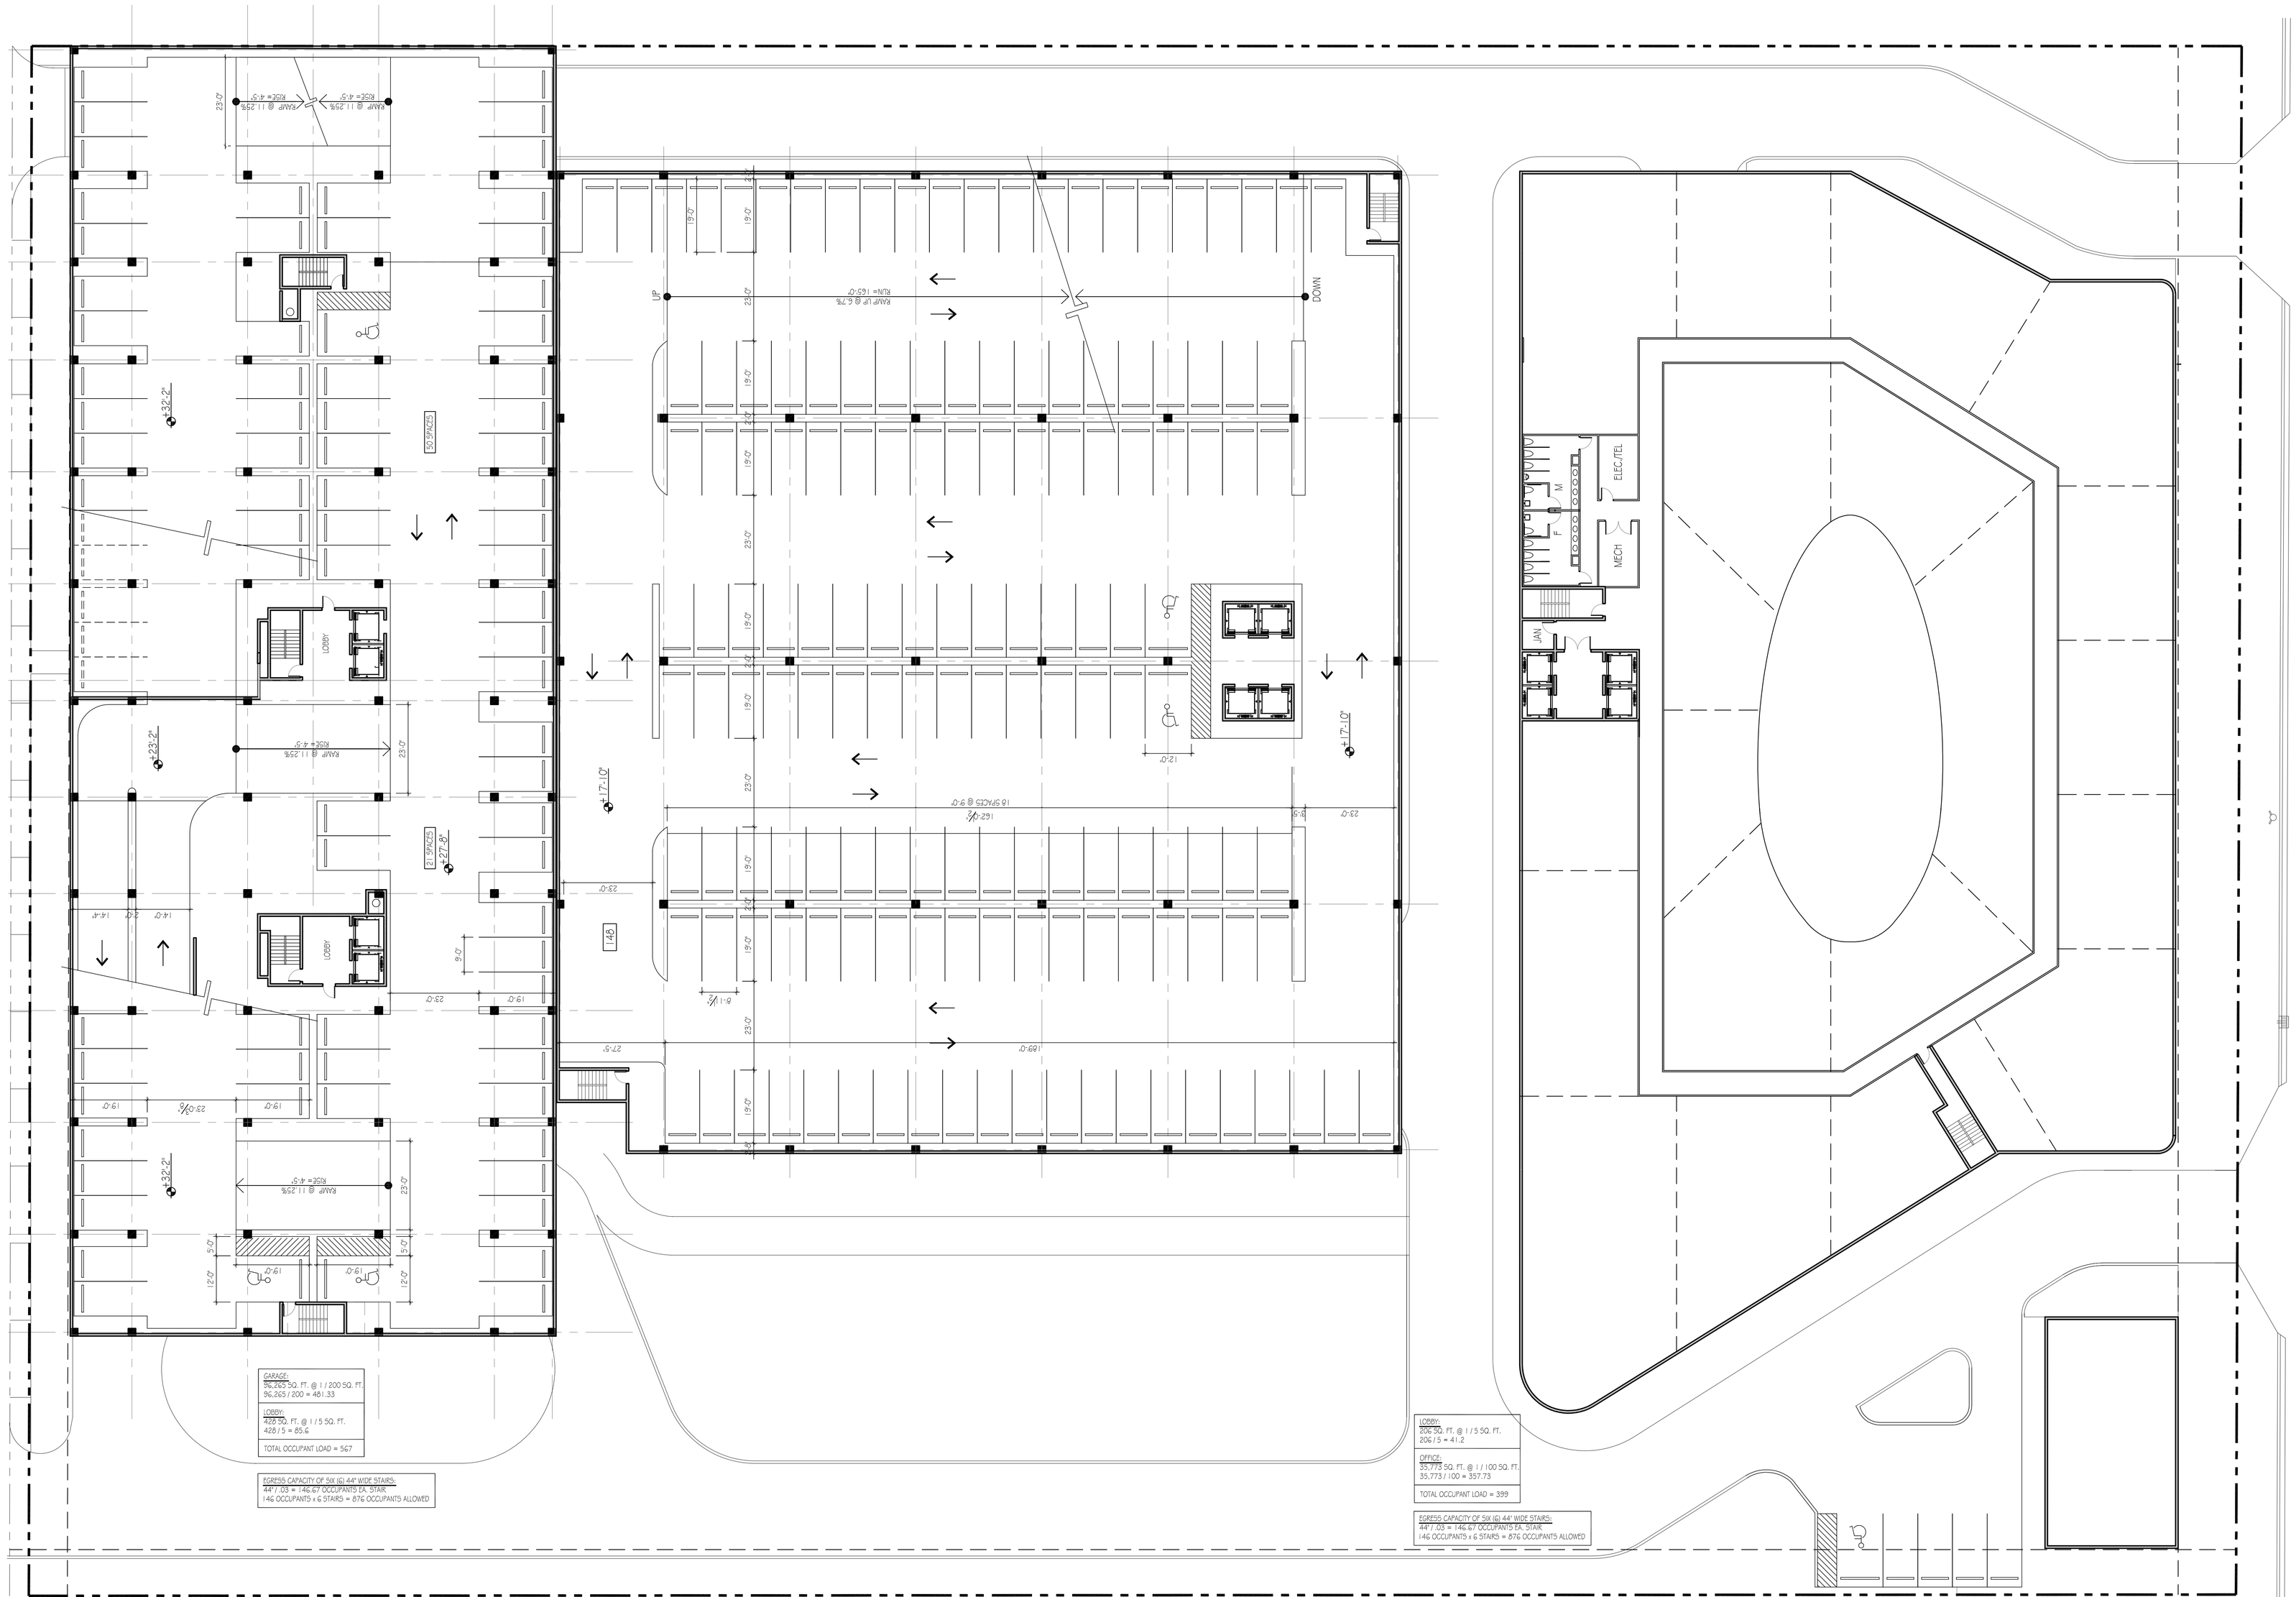

2ND FLOOR PLAN

OASIS

HALLANDALE BEACH

Developed by Beacon Investment properties LLC Design by Bermello, Ajamil and Partners, Inc: Architecture - Engineering - Planning - Interior Design - Landscape Architecture

N

SCALE : 1/16" =1'-0"

A3

Date: March 5th, 2006
Large Scale final submittal: April 3,2008