CALLISON

EAST ELEVATION

SOUTH ELEVATION

WEST ELEVATION

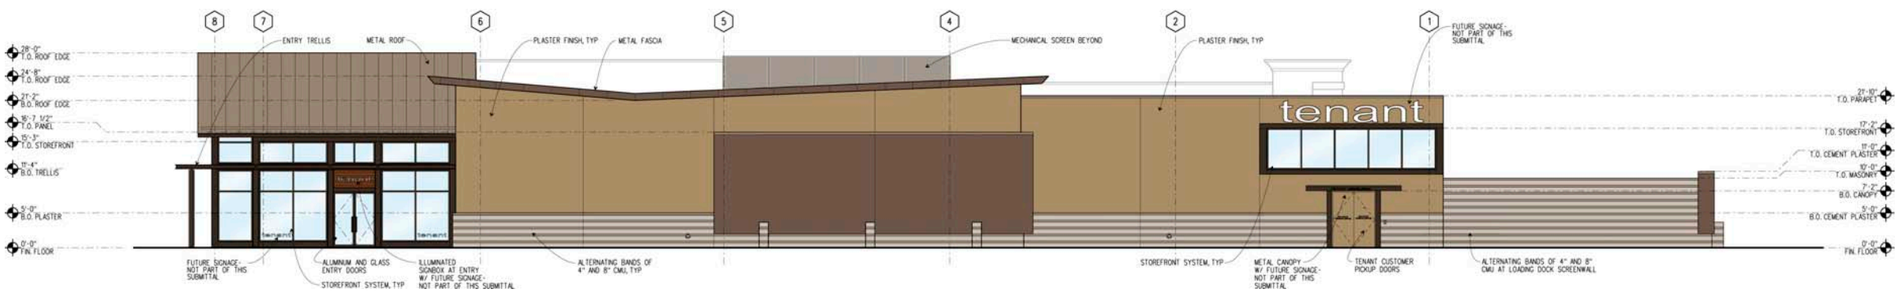

NORTH ELEVATION

VILLAGE AT GULFSTREAM PARK - BUILDING 800
12 DECEMBER 2008

CALLISON © 2008