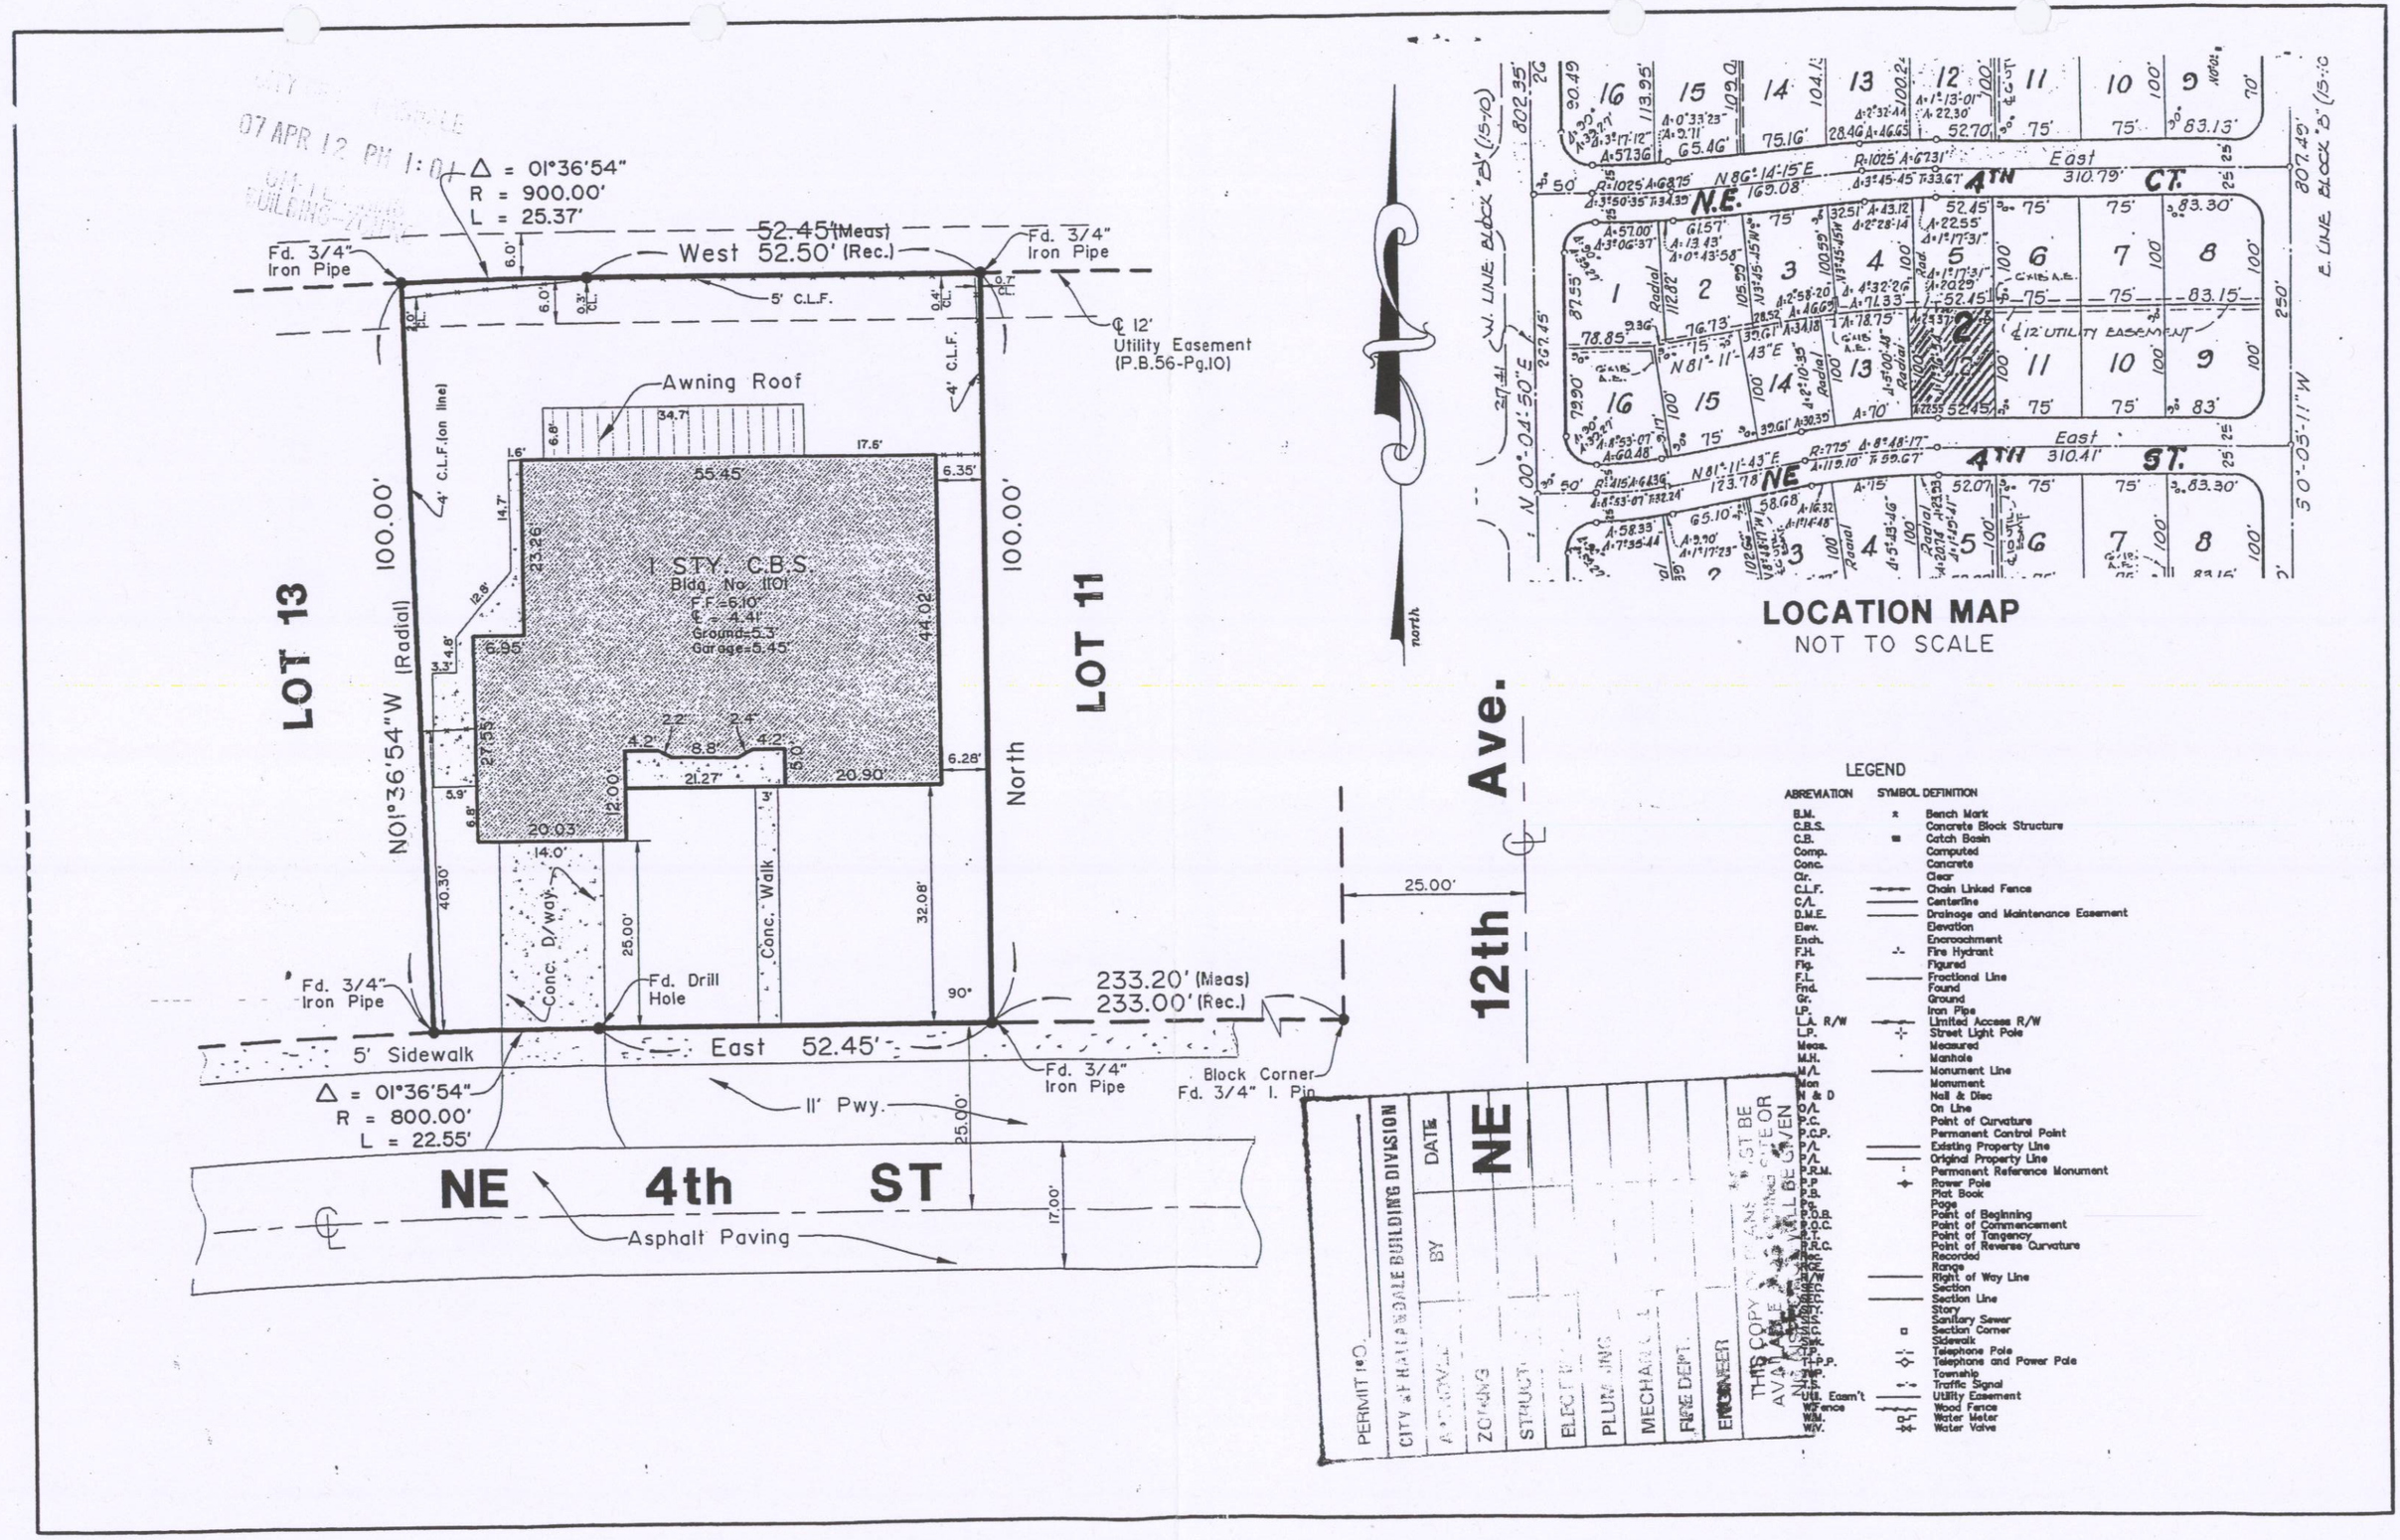

07 APR 12 PM 1:01
Δ = 01°36'54"
R = 900.00'
L = 25.37'
52.45' (Meas)
West 52.50' (Rec.)
Fd. 3/4" Iron Pipe
5' C.L.F.
℄ 12' Utility Easement (P.B.56-Pg.10)
Awning Roof
1 STY. C.B.S.
Bldg. No. 1101
F.F.=6.10'
℄ = 4.41'
Ground=5.3'
Garage=5.45'
LOT 13
LOT 11
N01°36'54"W (Radial)
100.00'
North
Conc. D/way
Conc. Walk
Fd. Drill Hole
233.20' (Meas)
233.00' (Rec.)
5' Sidewalk
East 52.45'
Δ = 01°36'54"
R = 800.00'
L = 22.55'
11' Pwy.
Block Corner Fd. 3/4" I. Pin
NE 4th ST
Asphalt Paving
25.00'
17.00'
12th Ave.
LOCATION MAP
NOT TO SCALE
N.E. 4TH CT.
NE 4TH ST.
℄ 12' UTILITY EASEMENT
W. LINE BLOCK "B" (15-10)
E. LINE BLOCK "B" (15-10)
LEGEND
ABREVIATION SYMBOL DEFINITION
B.M. Bench Mark
C.B.S. Concrete Block Structure
C.B. Catch Basin
Comp. Computed
Conc. Concrete
Clr. Clear
C.L.F. Chain Linked Fence
C/L Centerline
D.M.E. Drainage and Maintenance Easement
Elev. Elevation
Ench. Encroachment
F.H. Fire Hydrant
Fig. Figured
F.L. Fractional Line
Fnd. Found
Gr. Ground
I.P. Iron Pipe
L.A. R/W Limited Access R/W
L.P. Street Light Pole
Meas. Measured
M.H. Manhole
M/L Monument Line
Mon Monument
N & D Nail & Disc
O/L On Line
P.C. Point of Curvature
P.C.P. Permanent Control Point
P/L Existing Property Line
P/L Original Property Line
P.R.M. Permanent Reference Monument
P.P Power Pole
P.B. Plat Book
Pg. Page
P.O.B. Point of Beginning
P.O.C. Point of Commencement
P.T. Point of Tangency
P.R.C. Point of Reverse Curvature
Rec. Recorded
RGE. Range
R/W Right of Way Line
SEC. Section
SEC. Section Line
STY. Story
S.S. Sanitary Sewer
S.C. Section Corner
Swk. Sidewalk
T.P. Telephone Pole
T-P.P. Telephone and Power Pole
TWP. Township
T.S. Traffic Signal
Util. Easm't Utility Easement
W.Fence Wood Fence
W.M. Water Meter
W.V. Water Valve
PERMIT NO.
CITY OF HALLANDALE BUILDING DIVISION
APPROVED
BY
DATE
ZONING
STRUCTURE
ELECTRICAL
PLUMBING
MECHANICAL
FIRE DEPT.
ENGINEER
THIS COPY OF PLANS MUST BE AVAILABLE AT THE BUILDING SITE OR NO PERMIT WILL BE GIVEN