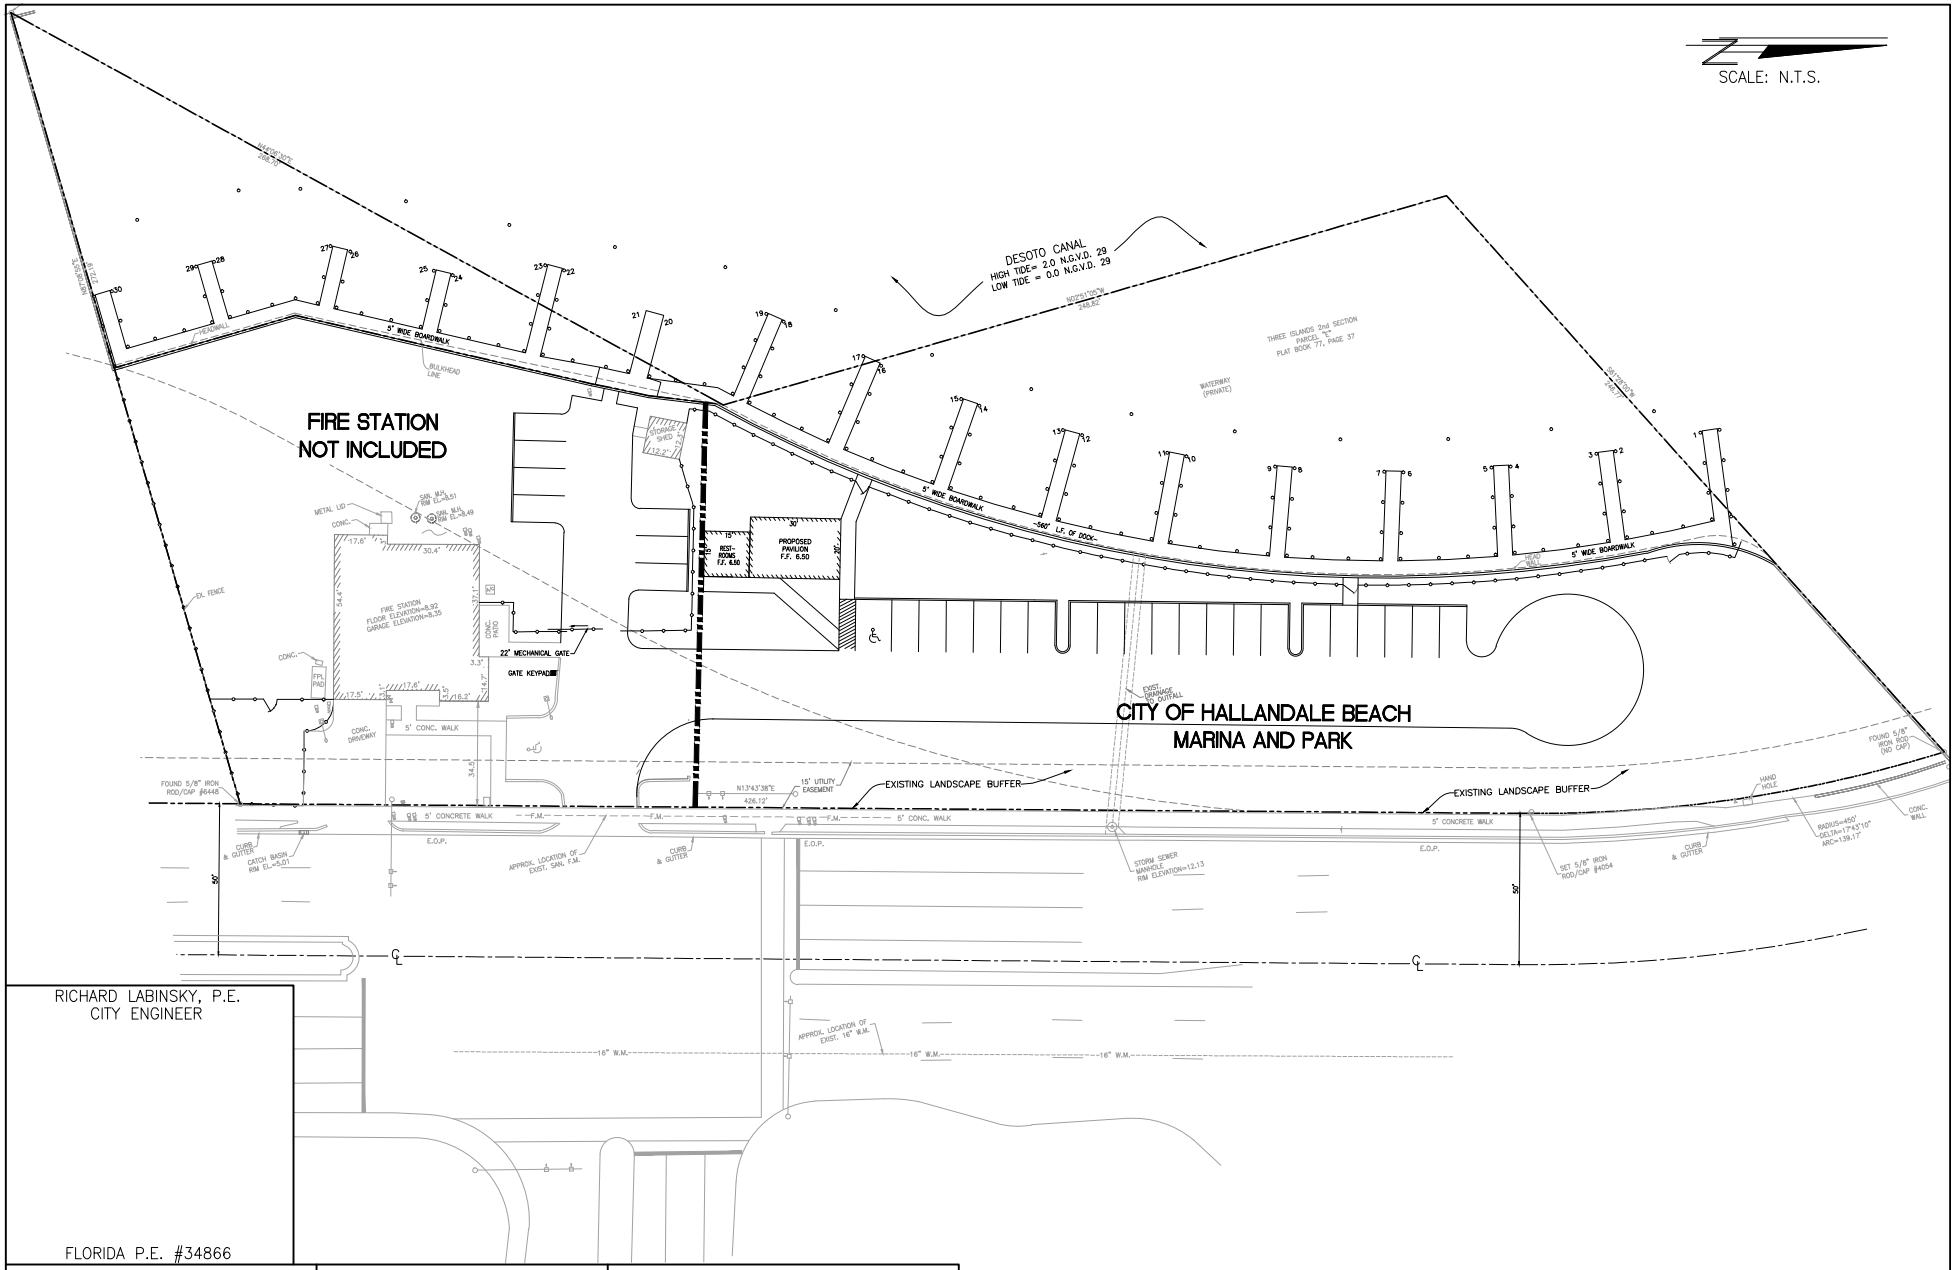

RICHARD LABINSKY, P.E.
CITY ENGINEER

FLORIDA P.E. #34866

CITY OF HALLANDALE BEACH
City of Choice

DEPARTMENT OF PUBLIC WORKS
ENGINEERING DIVISION
630 N.W. 2 STREET
HALLANDALE BEACH, FL 33009
PHONE NO. 954-457-1600
FAX: 954-831-0925

CITY MARINA PARCEL PLAN

PAGE 1 OF 1